PLANNING
ACK'D
REPLIED
RECD 28 MAR 2008
VATE
EDN

Location Plan 1 : 500

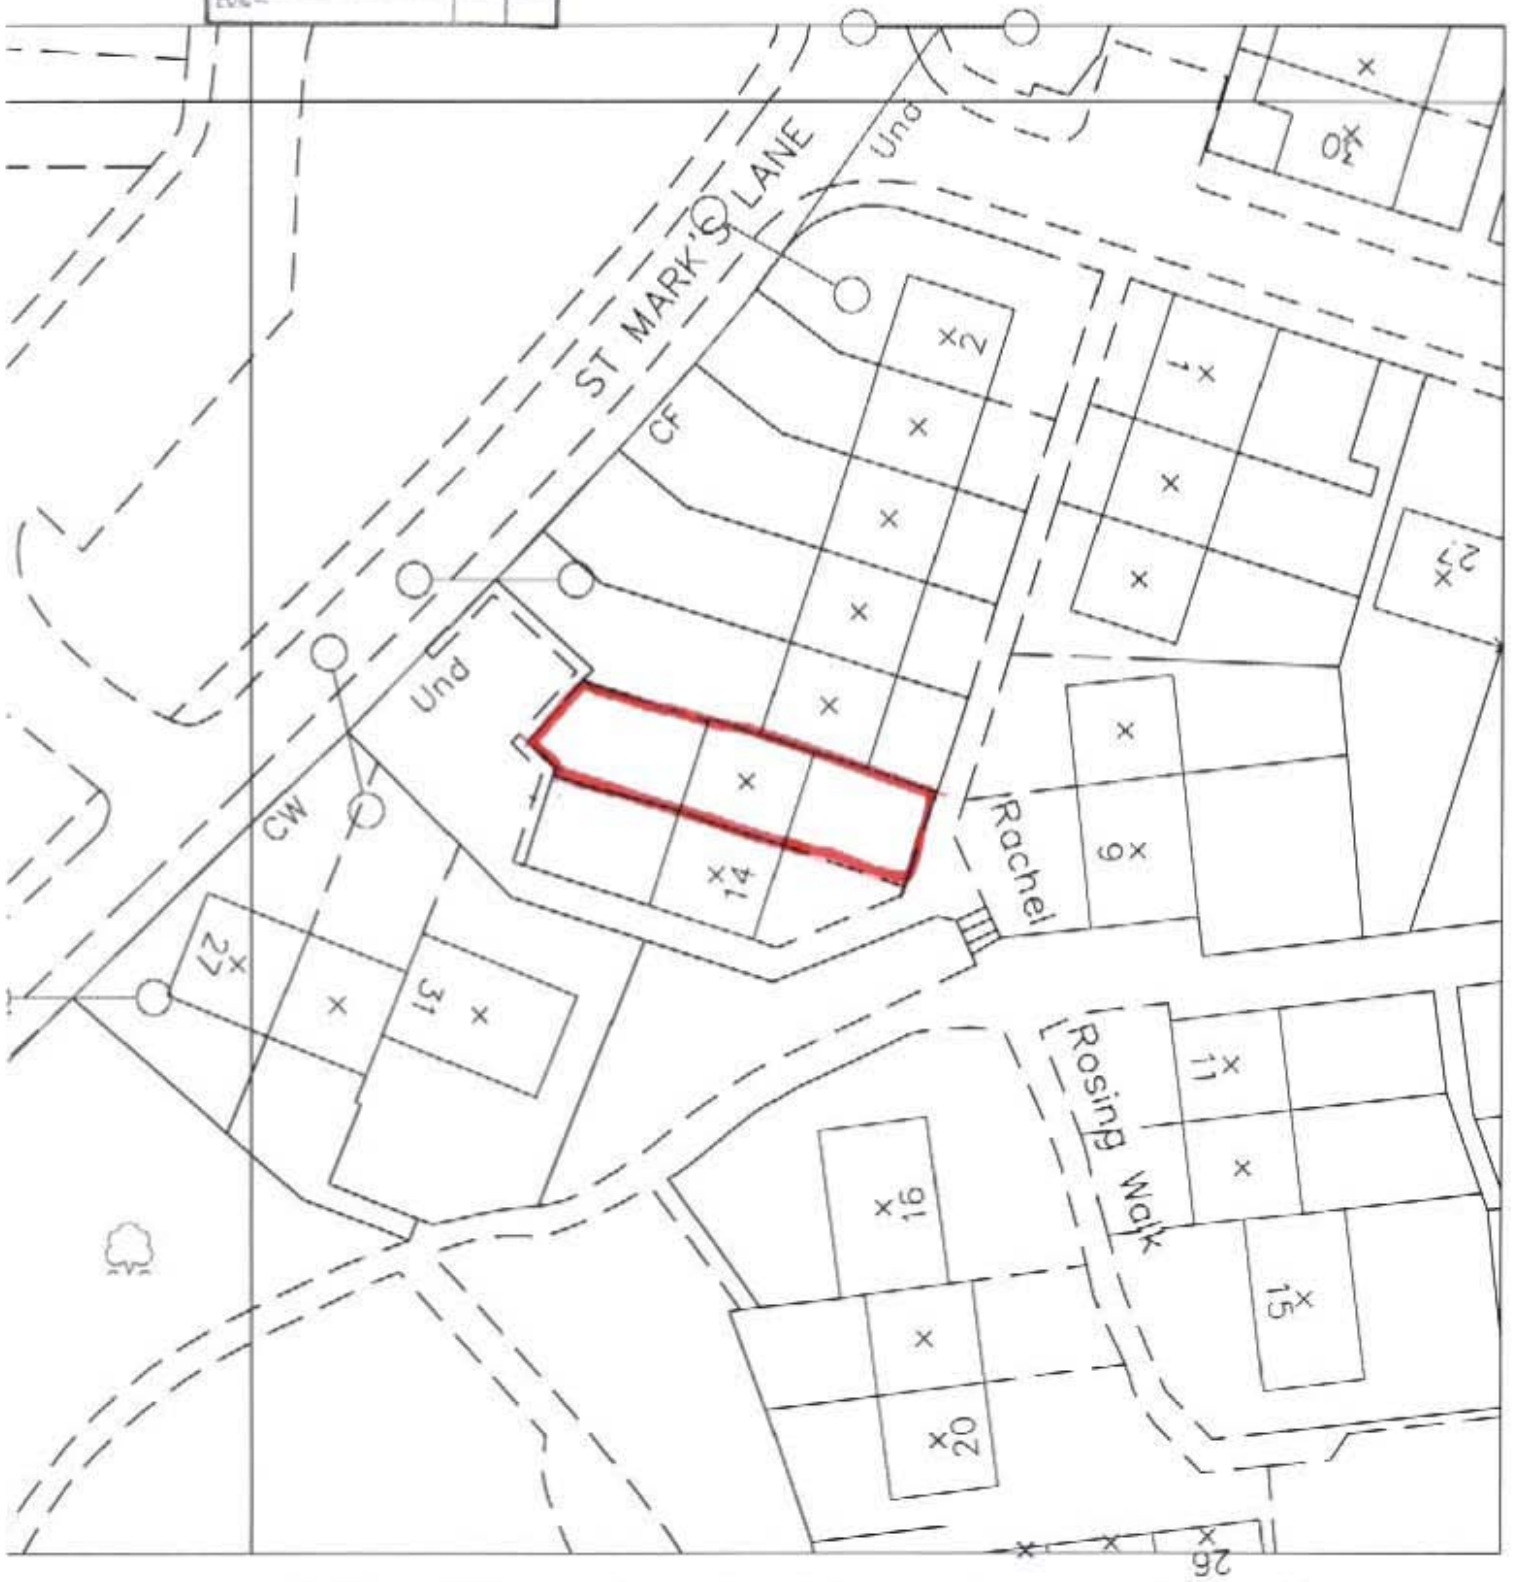

12 Rachel Rosing Walk