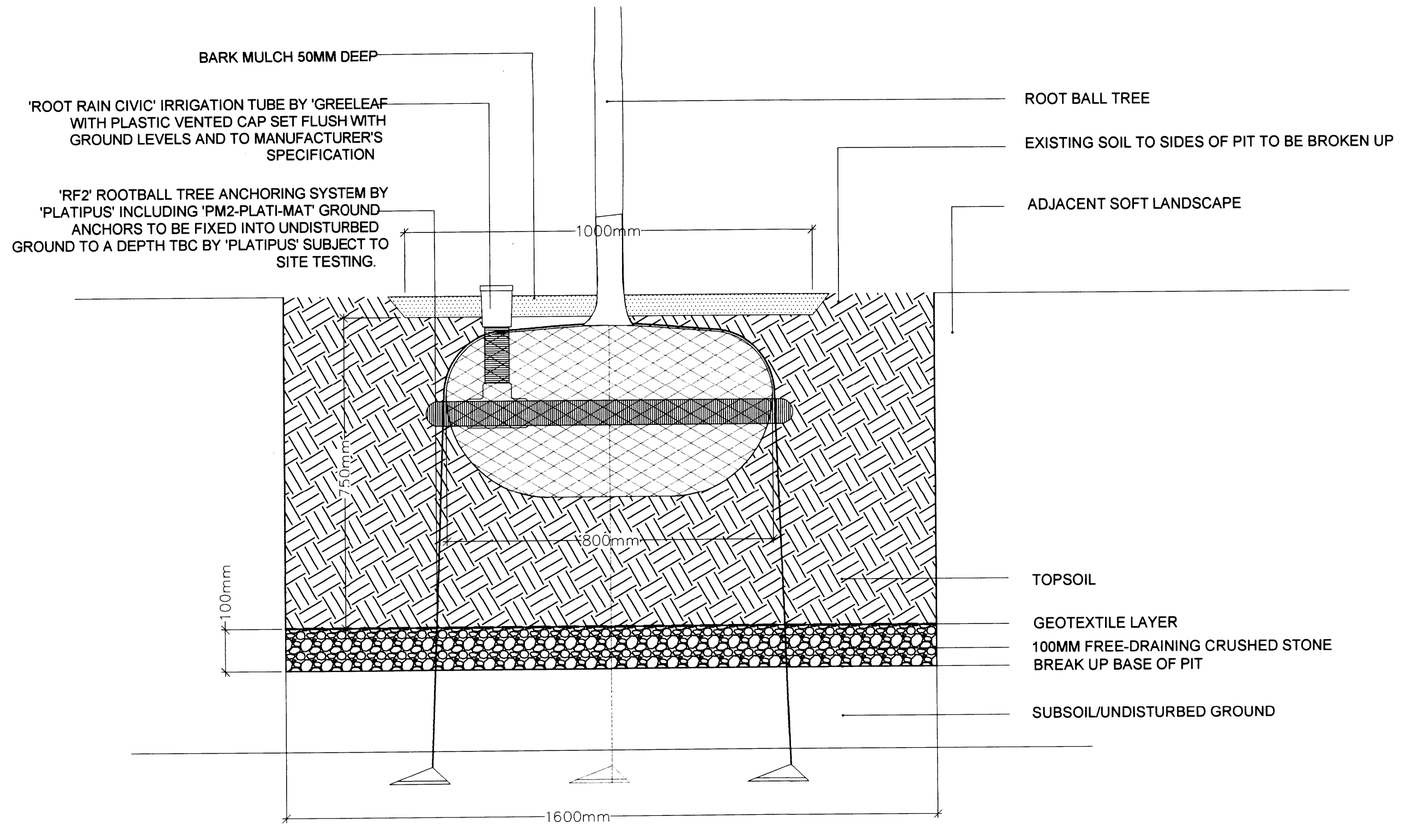

SECTION
scale 1:10

NOTE
1.
Do not scale from this drawing. Contractors, Sub Contractors and Suppliers are to check all relevant dimensions and levels of site and buildings before commencing any shop drawings or building work.

2.
All sub-base contruction to engineers specification. shown as indicative only, do not scale.

3.
To be read in conjunction with NBS Q31 External Planting

PLANNING
ACK'D
REPLIED
RECD 17 OCT 2008
M
M
M
DRAWING

REV	DATE		DRN	CHK	APP

AMENDED JA

NORTH

[redacted]

PLINCKE

Tuscany Wharf, 44 Orsman Road London, N1 5QJ
t 020 7739 3330 f 020 7739 3335
e london@plincke.co.uk

St. Thomas Street, Winchester, Hampshire, SO23 9HD
t 01962 842 826 f 01962 878 254
e winchester@plincke.co.uk

4-6 Victoria Terrace, Leamington Spa Warwickshire, CV31 3AB
t 01926 886 477 f 01926 882 406
e leamington@plincke.co.uk

PROJECT
Manchester BSF

TITLE
Manchester Enterprise
Tree Pit Soft Landscaping

CLIENT
MCC

SCALE
1:10 @ A2

STATUS
Target Cost

DATE:

DRAWN MG | CHECKED HB | APPROVED

DRAWING NO.
PL_PLI_DR_G_91_AZ_NS_6082

REV NO.

JOB REF
M07.04.13

This drawing is the copyright of Plincke Landscape Limited
Do not scale from this drawing. All dimensions/levels to be checked. Plincke Landscape Limited accept no liability for any expenses loss or damage of whatsoever nature and however arising from any variation made to this drawing or in the execution of the work to which it relates which has not been referred to them and their prior approval obtained

FILE

X-REFS