This drawing is the property of Technical Signs and must not be reproduced in part or in full without prior consent of Technical Signs.

# Plan




Site Plan
Scale 1:1250

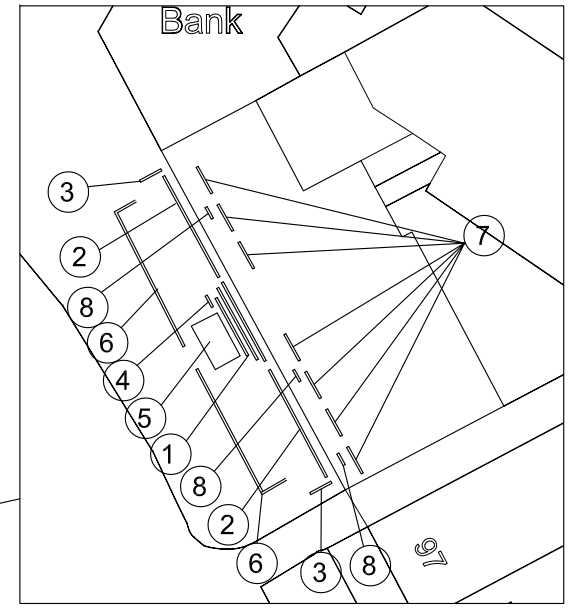


Block Plan
Scale 1:500

1. Fascia Panel with text and orbiting lightline

2. Lightline on building x2

3. Projected sign x2

4. Menu

5. Awning

6. Windbreak x10

7. Lightline behind the glazing x7

8. Blind with logo

Technical Signs
Floor 1 - Unit 3
Hille Business Centre
132 St Albans Road
Watford, Herts, WD2 4AE
Tel: 01923 811999
Fax: 01923 811998
E-mail: info@technicalsigns.co.uk

| | |
|---|---|
| Client | Pizza Express |
| Address/Job details | 95 Lapwing Lane<br>West Didsbury<br>Lancashire<br><br>Town County Planning |
| Job No | |
| Drawn by | JGB |
| Date | 08/22/13 |
| Scale | As specified (A3) |
| Drawing No | 382495-5 |
| Rev | |