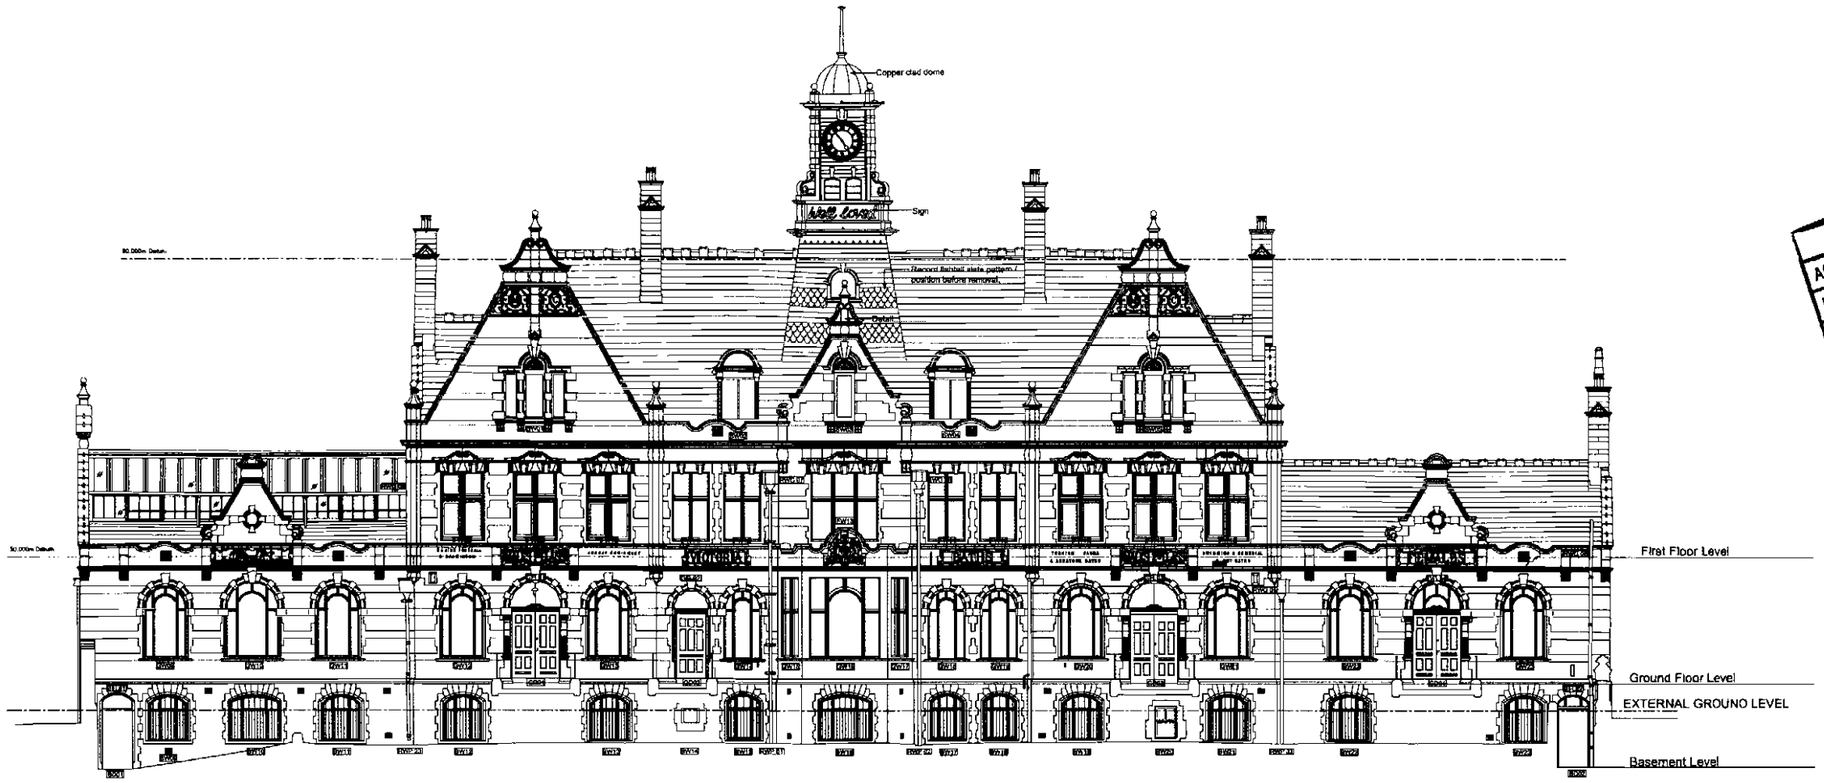


PLANNING
ACK'D
REPLIED
RECD 07 JUL 2008

The external ground level indicates the degree to which the basement windows are obscured. This degree of shelter has proved ideal for people to use the windows as a means to break into the building in the past.
As the windows are predominantly covered by the ground level the impact of guarding will be low as it will not be readily perceived when looking at the building.

Windows to recieve steel guardings:
BW09, 10, 11, 12, 13, 14, 15, 16, 17, 18, 19, 20, 21, 22 & 23.

Revision Notes
Rev A 18/7/06 Notes and window elevations added.
Rev B 06/06/06 Basement window railings shown
Rev C 05/07/06 Basement window railings updated

CONTRACT
Victoria Baths
Enveloping Scheme.

CLIENT
Manchester City Council.

South Elevation

CONTRACT No 3 6 9 5 B SCALE 1:100

DRAWING No. 106 DATE 03 . 2006

REVISION A B C

LLOYD EVANS PRICHARD
LTD
CHARTERED ARCHITECTS
No 1 The Parsonage
Manchester M3 2HW
Tel 0161-834 6701
Fax 0161-832 1705
E mail post@lep-architects.co.uk