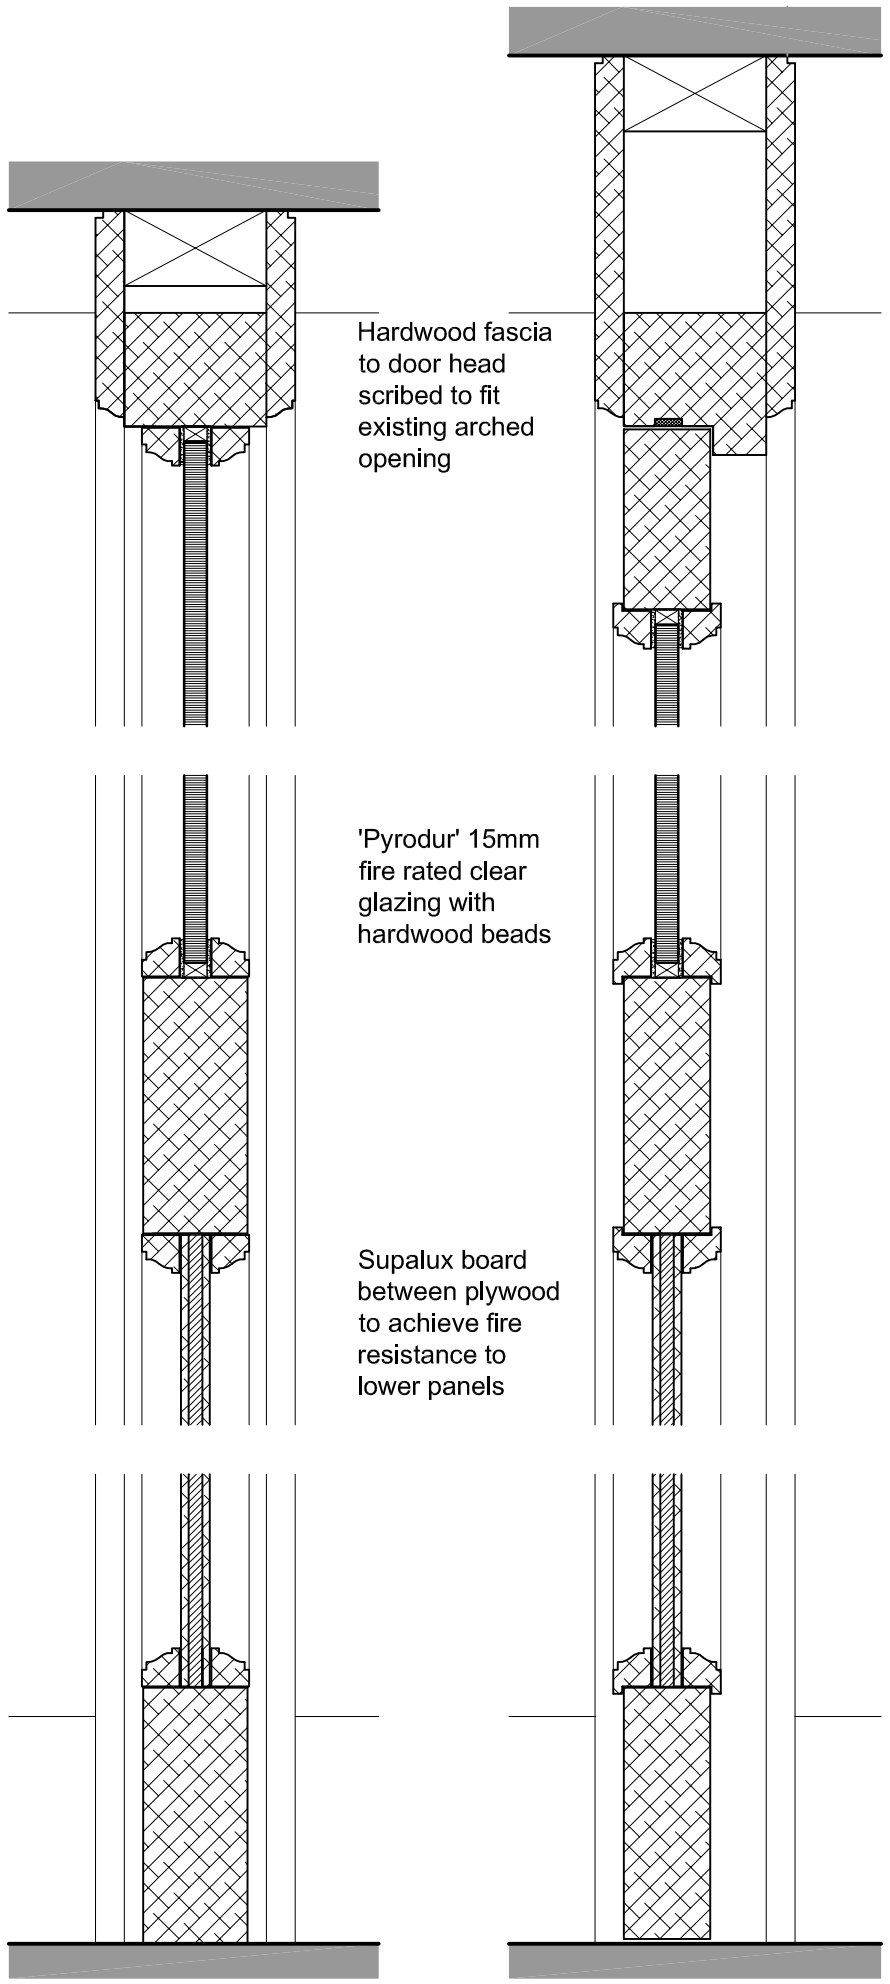


Detail C-C @ 1:5

Detail D-D @ 1:5

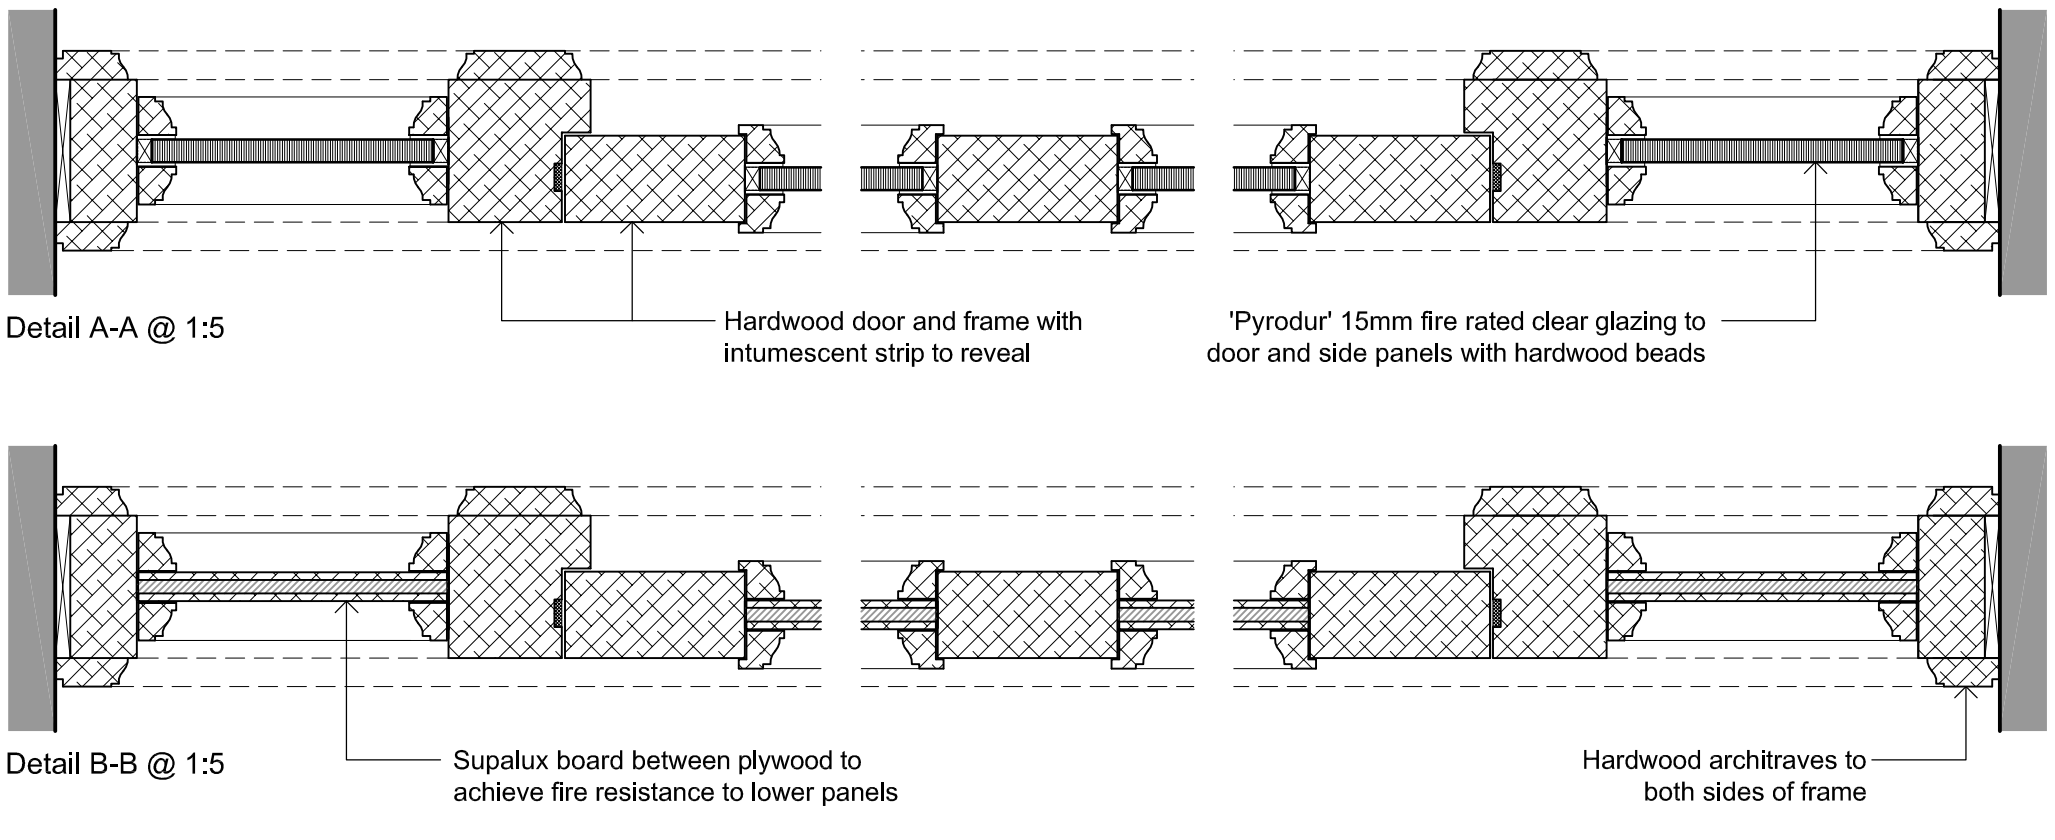


Detail A-A @ 1:5

Detail B-B @ 1:5

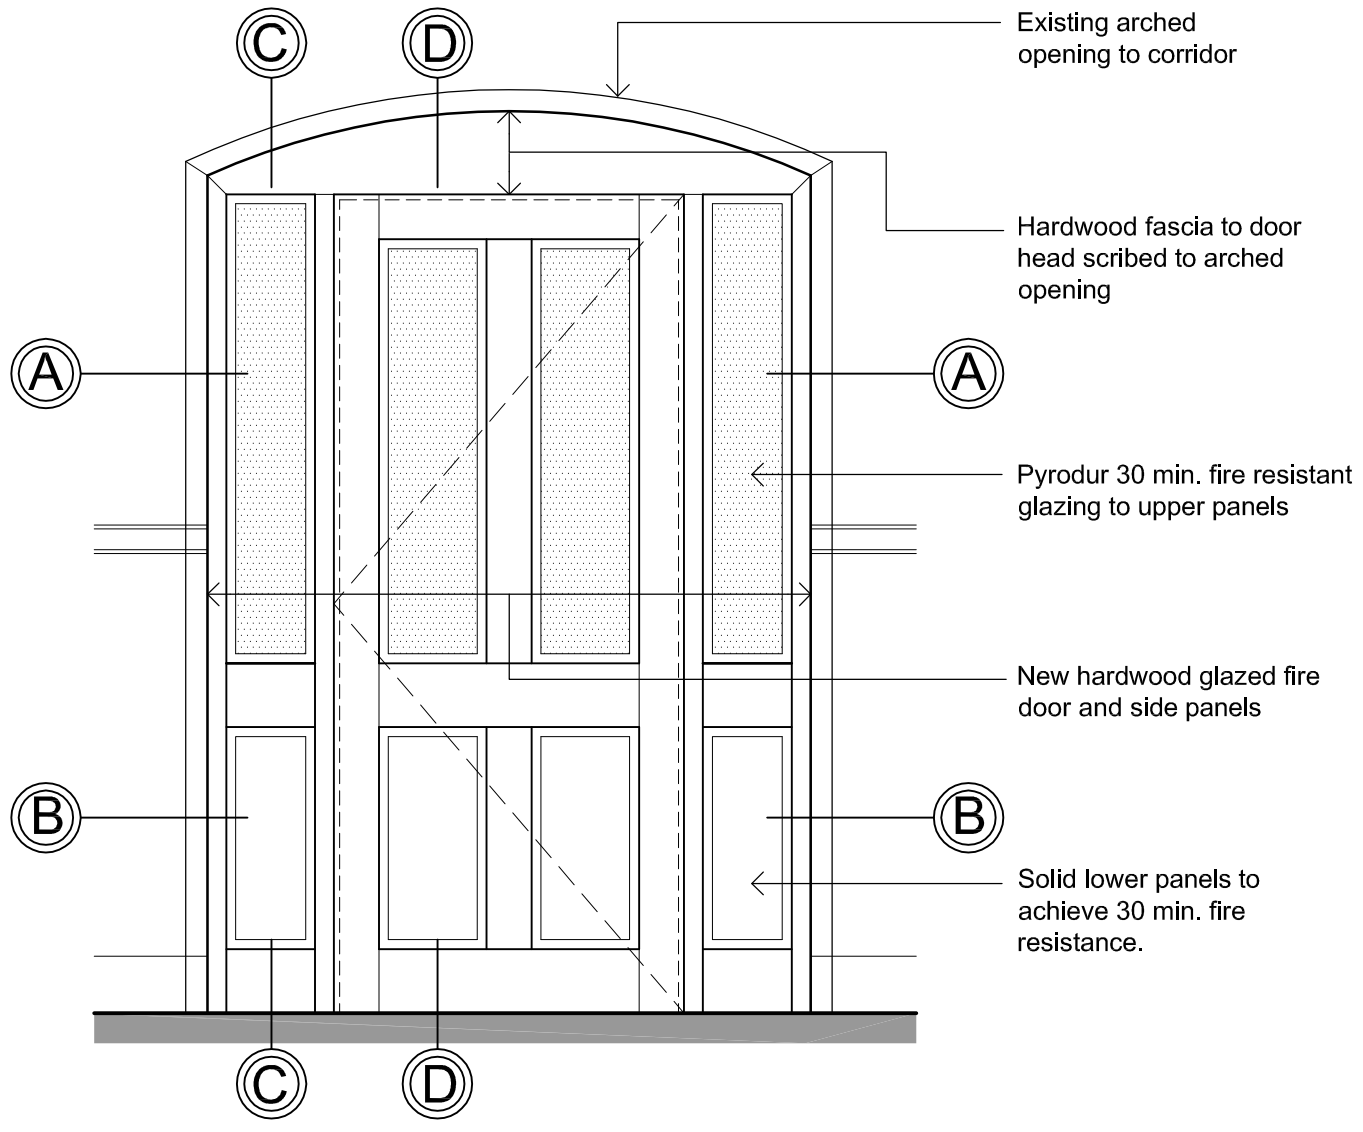


Proposed Fire Door & Screen: Elevation @ 1:20

# Planning Drawings

Contract
MANCHESTER UNIVERSITY: PHASE 4 FABRIC REPAIRS

Client UNIVERSITY OF MANCHESTER

Building / Structure BEYER BUILDING

FIRE ESCAPE ALTERATIONS:
PROPOSED INTERNAL FIRE DOOR

| Drawing No. | | Scale | |
|---|---|---|---|
| 15 | | As stated @ A3 | |
| Contract No. | 4106A | Drawn | AB |
| Date | August 2013 | Revision | - |

LLOYD EVANS PRICHARD
No.5 The Parsonage, Manchester M3 2HS
Tel: 0161-834 6251, Fax: 0161-832 1785