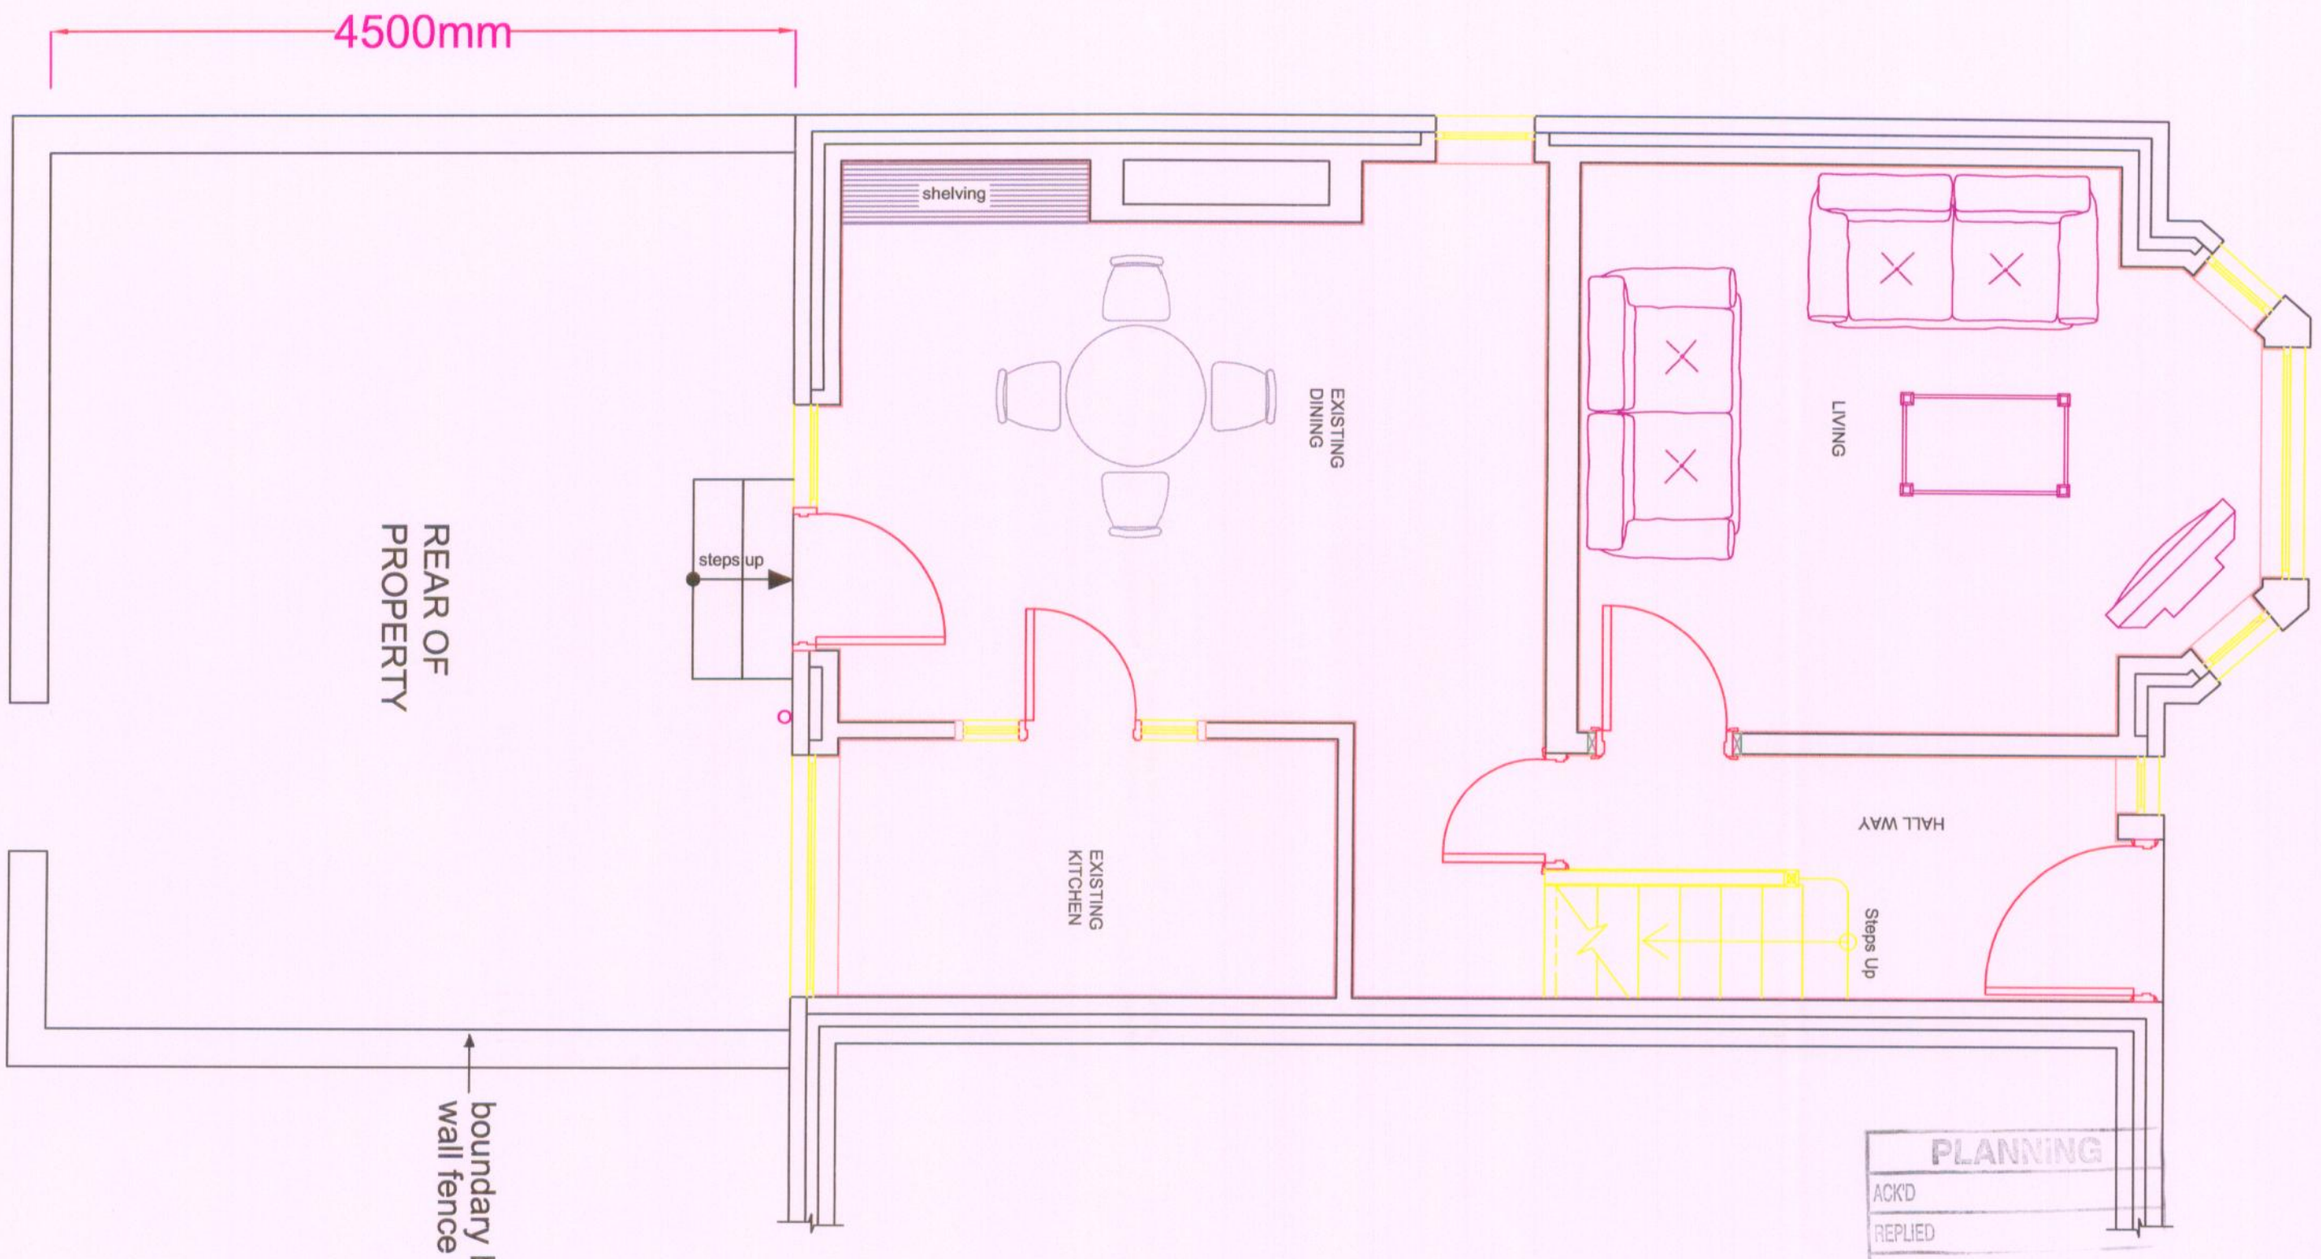

EXISTING GROUND FLOOR LAYOUT

Equipment and Adaptation Service **Victoria Mill** **Level 4** **Miles Platting** **Manchester** **M40 7LH**	Applicants name: Mrs. Razia Esoof Property address: 29 Hathersage Road Rusholme Manchester M13 0EJ	Revisions: **REV SB -**	Drawn By: **Sakib Begg**	Date: 20/05/08	Manchester Equipment & Adaptations Partnership
			Scale: **NTS**	Paper Size: **A3**	