Drawing Status	
Construction Status	

Rev.		By	Date



EAST ELEVATION AS PROPOSED

PLANNING AND BUILDING CONTROL
31 JUL 2012

NOTE:

architect
architecture and interior design

Architect CT Ltd
21, Rail Courts
West Riverside
Manchester
M3 5FT

T: 0161-835 3300
F: 0161-832 0656
E: jenny@architect-ct.co.uk
W: www.architect-ct.co.uk

Site
Rodmill Court
Manchester

Title
Proposed Elevations 3 of 3

Project Manager/ Checked	Drawn By	Scale	Date
		1:500@A3	22/06/2012
Arch./Tech.	Drawing Number		Rev.
	F1669-22		

Drawing Status	
Construction Status	

Rev.		By	Date



as proposed front elevation

PLANNING AND BUILDING CONTROL
31 JUL 2012

NOTE:

The Contractor is to check and verify all building and site dimensions, levels and sewer invert levels at connection points before work starts.

This drawing must be read with and checked against any structural or other specialist drawings provided.

The Contractor is to comply in all respects with the current Building Regulations whether or not specifically stated on these drawings.

This drawing is not intended to show details of foundation or ground conditions. Each area of ground relied upon to support the structure depicted must be investigated by the Contractor and suitable methods of foundation be provided.

THIS SCHEME IS NOT BASED ON AN ACT SURVEY

architect
architecture and interior design

Architect CT Ltd
21, Raff Courts
West Riverside
Manchester
M3 5FT

T: 0161-835 3300
F: 0161-832 0656
E: jenny@architect-ct.co.uk
W: www.architect-ct.co.uk

Site
Rodmill Court
Manchester


Title
Proposed Front Elevation

Project Manager/ Checked	Drawn By	Scale	Date
		1:100@A3	22/06/2012

Amh./Doc.	Drawing Number	Rev.
	F1669-05	

Drawing Status	
Construction Status	

Rev.		By	Date

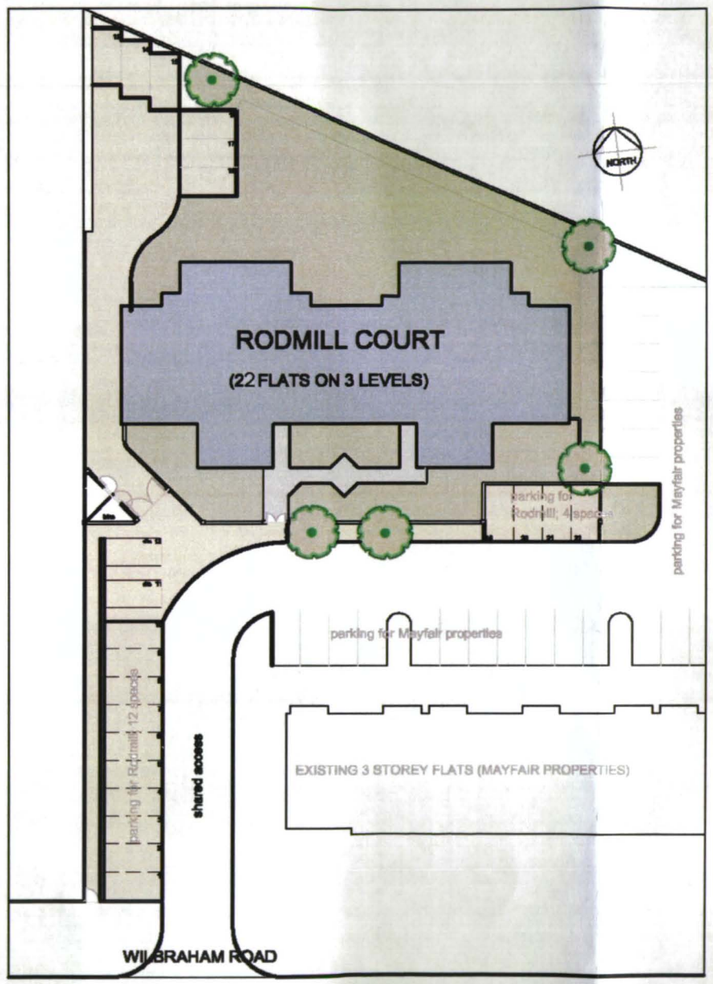

NOTE:

PLANNING AND BUILDING CONTROL
31 JUL 2012

architect
architecture and interior design

Architect CT Ltd
21, Rolf Courts
West Riverside
Manchester
M3 5FT

T: 0161-835 3300
F: 0161-832 0656
E: jenny@architect-ct.co.uk
W: www.architect-ct.co.uk


Site
Rodmill Court
Manchester

Title
Proposed Site Plan

Project Manager/ Checked	Drawn By	Scale	Date
		1:500@A3	22/06/2012
Arch./Dec.	Drawing Number		Rev.
	F1669-15		

Drawing Status	
Construction Status	

Rev.		By	Date

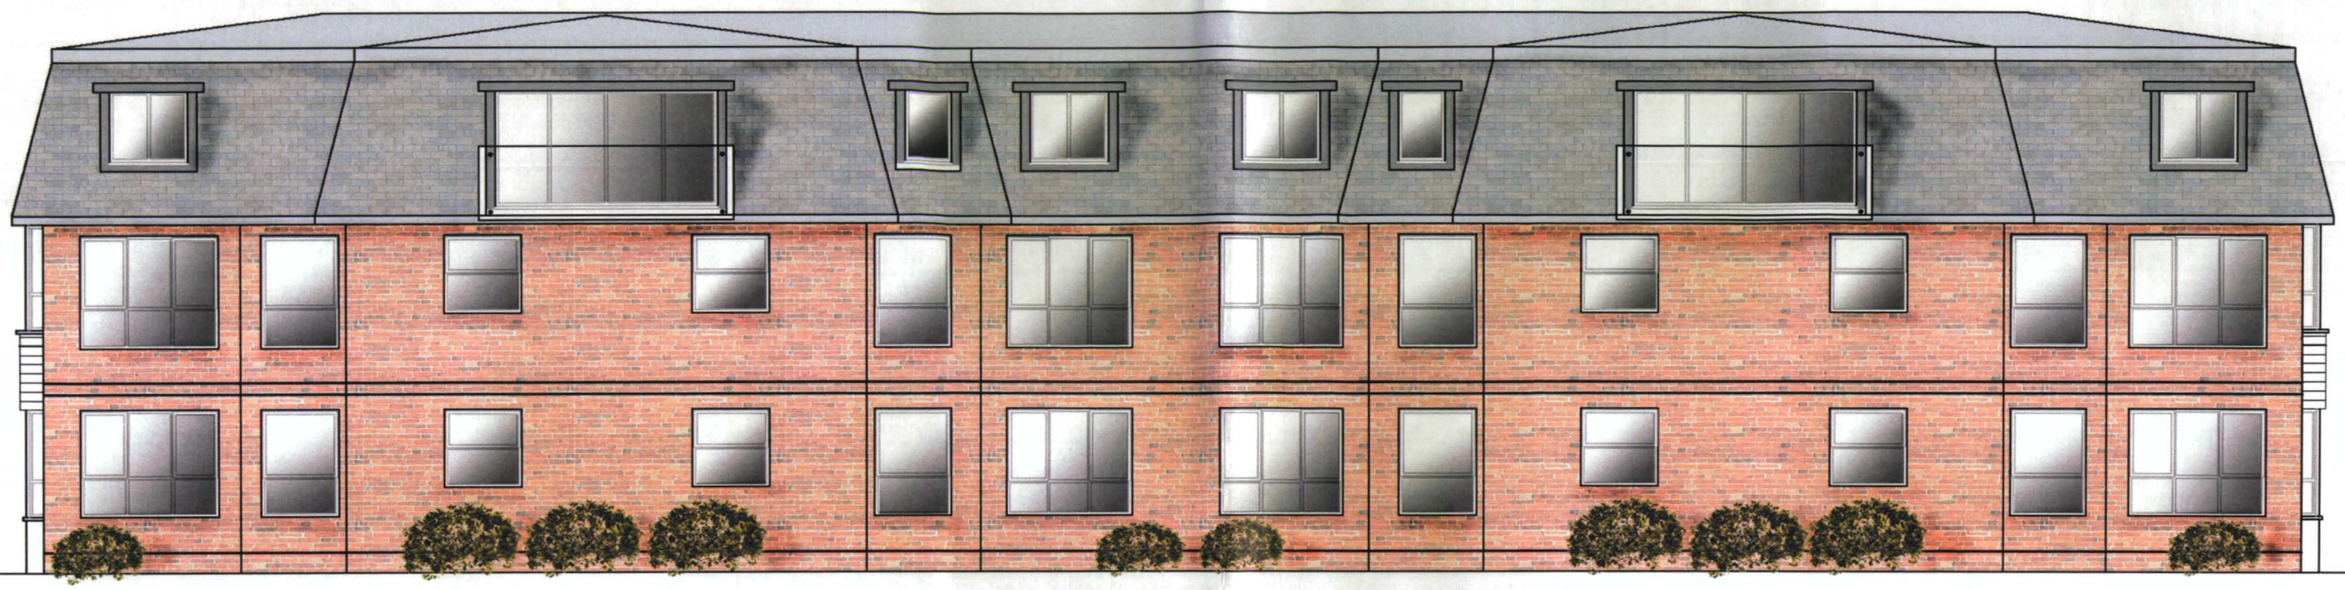

REAR ELEVATION AS PROPOSED



WEST ELEVATION AS PROPOSED

PLANNING AND BUILDING CONTROL
31 JUL 2012

NOTE:

architect
architecture and interior design

Architect CT Ltd
21, Rolf Courts
West Riverside
Manchester
M3 5FT


T: 0161-835 3300
F: 0161-832 0656
E: jenny@architect-ct.co.uk
W: www.architect-ct.co.uk

Site
Rodmill Court
Manchester

Title
Proposed Elevations 2 of 2

Project Manager/ Checked	Drawn By	Scale	Date
		1:500@A3	22/06/2012

Arch./Dec.	Drawing Number	Rev.
	F1669-21	

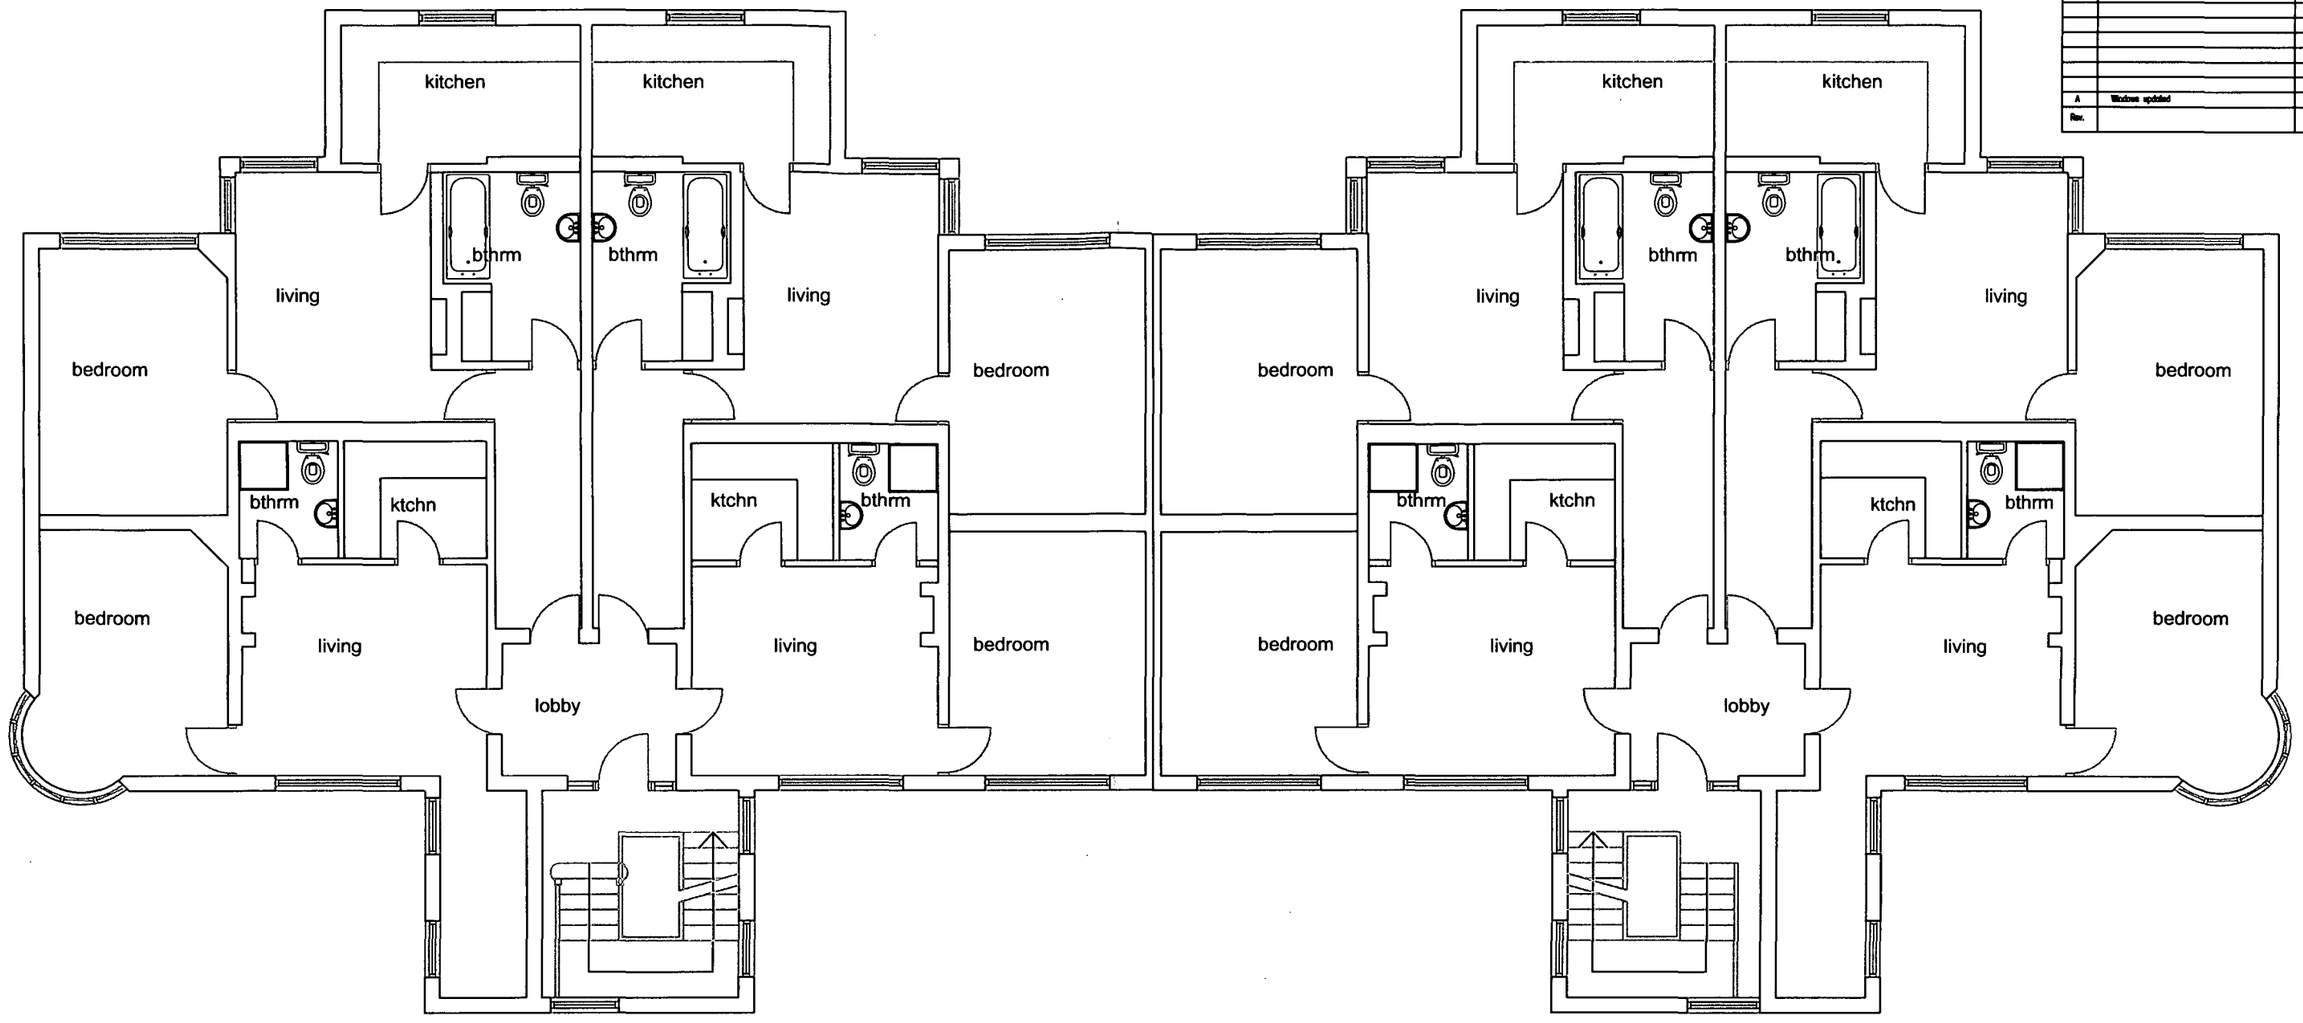

Drawing Status	
Construction Status	

Rev.		By	Date
A	Windows updated		

First Floor Plan

PLANNING AND BUILDING CONTROL
09 AUG 2012

NOTE:

The Contractor is to check and verify all building and site dimensions, levels and sewer invert levels at connection points before work starts.

This drawing must be read with and checked against any structural or other specialist drawings provided.

The Contractor is to comply in all respects with the current Building Regulations whether or not specifically stated on these drawings.

This drawing is not intended to show details of foundation or ground conditions. Each area of ground relied upon to support the structure depicted must be investigated by the Contractor and suitable methods of foundation be provided.

THIS SCHEME IS NOT BASED ON AN ACT SURVEY

architect
architecture and interior design

Architect CT Ltd
21, Ralli Courts
West Riverside
Manchester
M3 5FT

T: 0161-835 3300
F: 0161-832 0656
E: jenny@architect-ct.co.uk
W: www.architect-ct.co.uk

Site: Rodmill Court
Manchester


Title: Proposed First Floor

Project Manager/ Checked	Drawn By	Scale	Date
		1:100@A3	22/06/2012

Arch./Dwn.	Drawing Number	Rev.
	F1669-06	A

Drawing Status	
Construction Status	

Rev.		By	Date

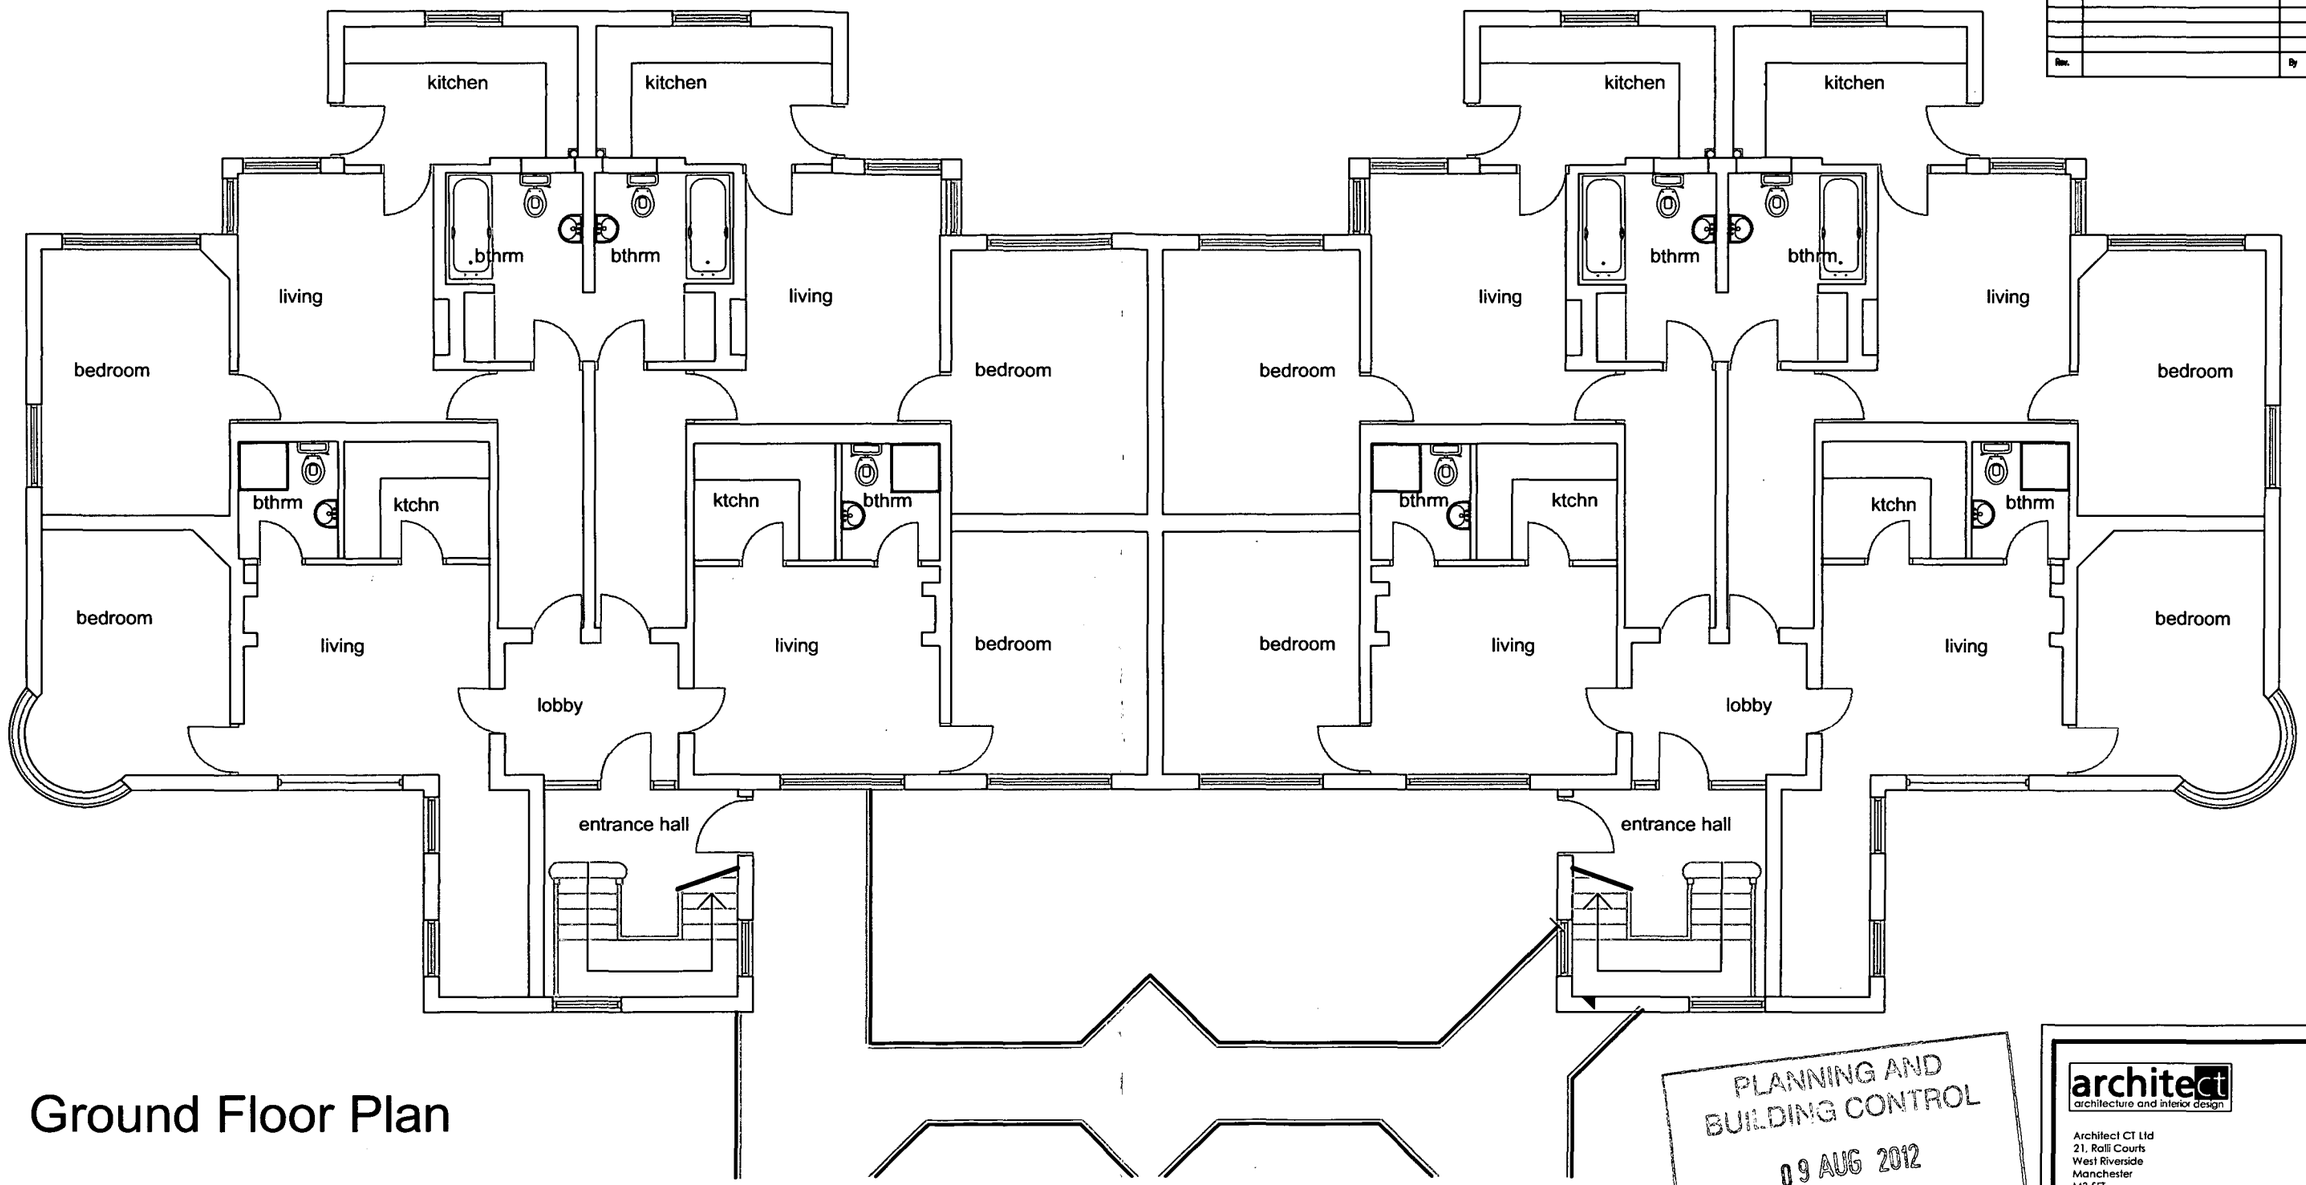

Ground Floor Plan

PLANNING AND BUILDING CONTROL
09 AUG 2012

NOTE:

The Contractor is to check and verify all building and site dimensions, levels and sewer invert levels at connection points before work starts.

This drawing must be read with and checked against any structural or other specialist drawings provided.

The Contractor is to comply in all respects with the current Building Regulations whether or not specifically stated on these drawings.

This drawing is not intended to show details of foundation or ground conditions. Each area of ground relied upon to support the structure depicted must be investigated by the Contractor and suitable methods of foundation be provided.

THIS SCHEME IS NOT BASED ON AN ACT SURVEY

architect
architecture and interior design

Architect CT Ltd
21, Ralli Courts
West Riverside
Manchester
M3 5FT

T: 0161-835 3300
F: 0161-832 0656
E: jenny@architect-ct.co.uk
W: www.architect-ct.co.uk

Site
Rodmill Court
Manchester

Title
Proposed Ground Floor

Project Manager/ Checked	Drawn By	Scale	Date
		1:100@A3	22/06/2012

Arch./Des.	Drawing Number	Rev.
	F1669-07	

Drawing Status			
Construction Status			
B	Windows updated on plan to match elevations		
A	Stair amended apartment size increased		
Rev.		By	Date



Second Floor Plan

NOTE:

PLANNING AND BUILDING CONTROL
09 AUG 2012

architect
architecture and interior design

Architect CT Ltd
21, Rall Courts
West Riverside
Manchester
M3 5FT

T: 0161-835 3300
F: 0161-832 0656
E: jenny@architect-ct.co.uk
W: www.architect-ct.co.uk

Site
Rodmill Court
Manchester

Title
Proposed Second Floor Plan
3 no. 2 Bed Apartments

Project Manager/ Checked	Drawn By	Scale	Date
		1:100@A3	22/06/2012
Arch./Des.	Drawing Number		Rev.
	F1669-03		B