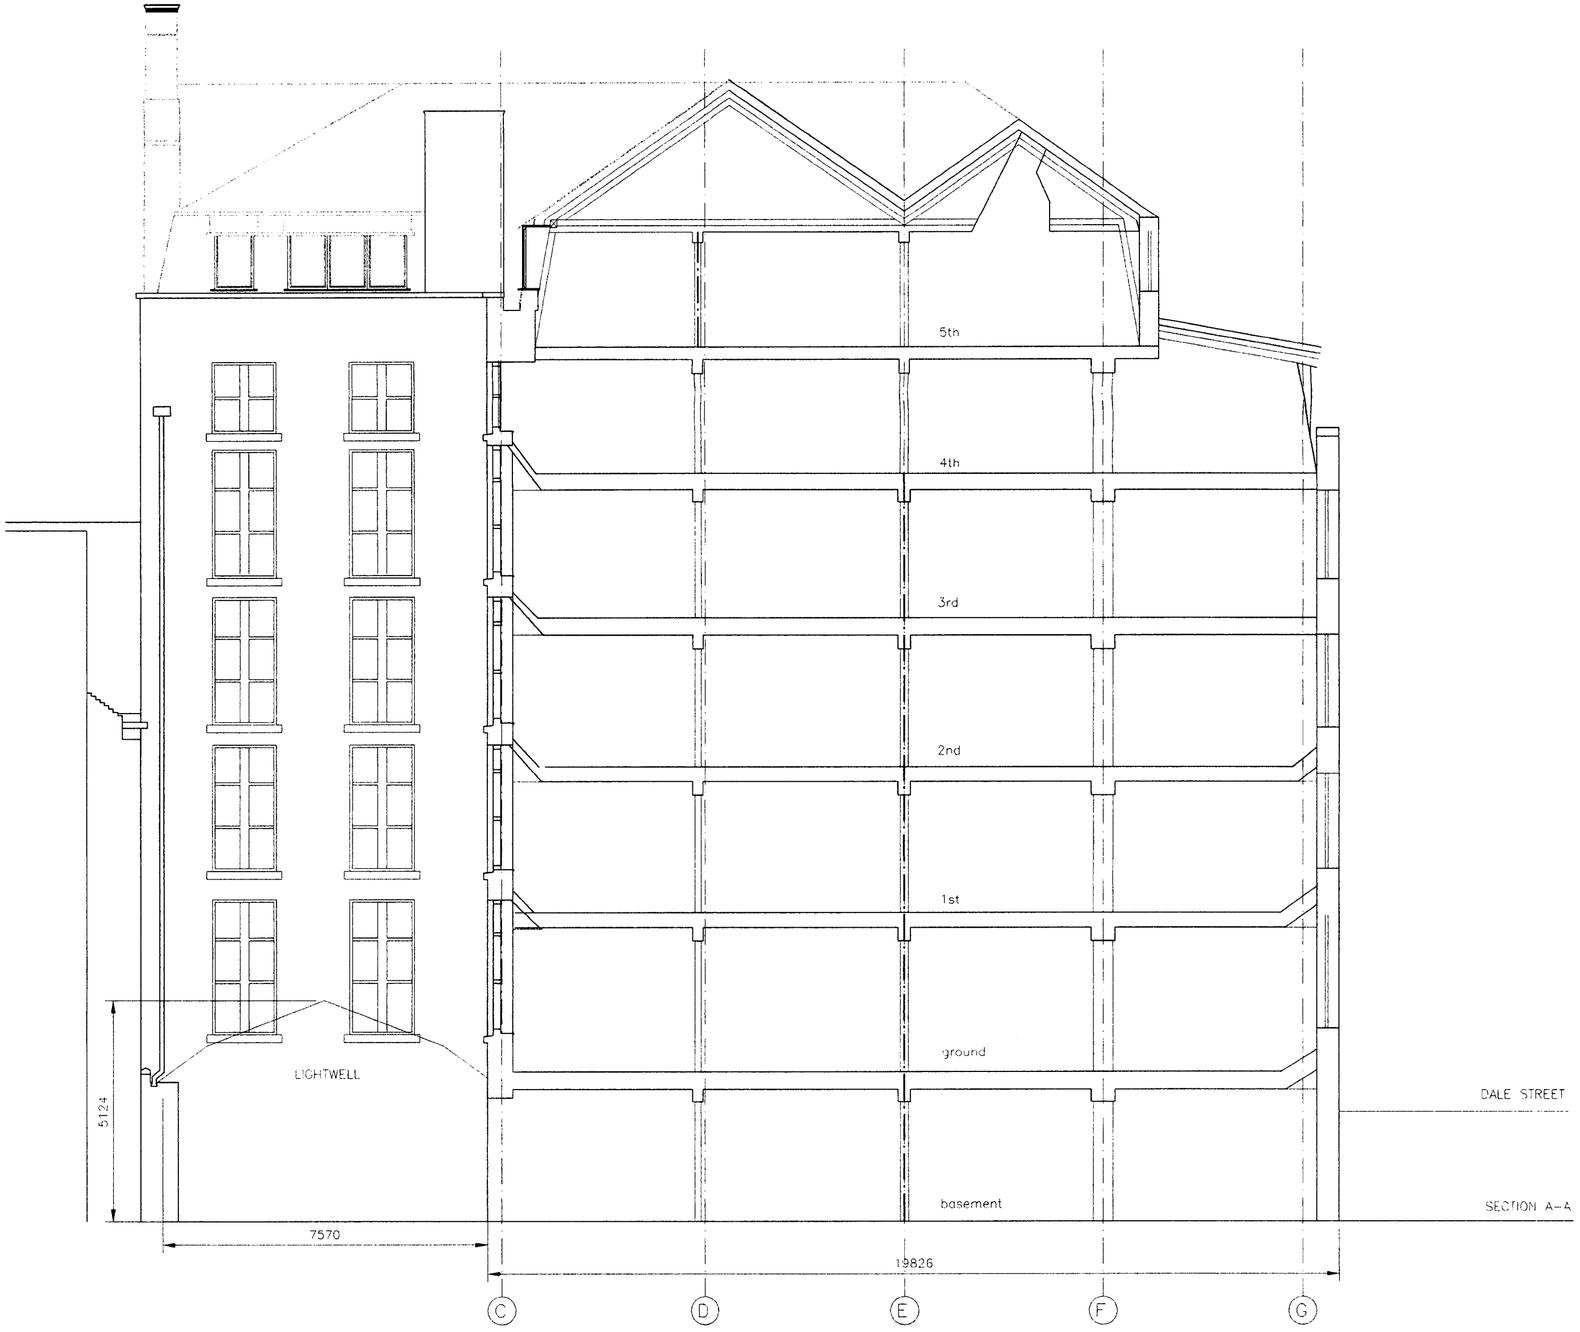

SECTION B-B

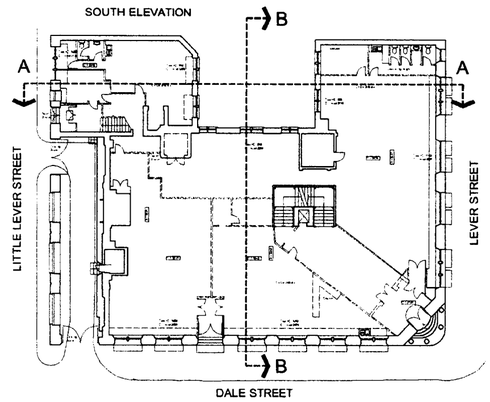

ref.	revision	drawn by	checked by	date
A	western elevation in lightwell added	GB	GB	08.03.08

project
20 DALE STREET
for KAMANI COMMERCIAL PROPERTY LTD

title
EXISTING SECTION
SECTION B-B

CAD file ref	drawn by	date	job number
5913\CURRENT\S26	TE	10.12.07	5913
status	checked by	scale	drawing number
PLANNING		1:100@A2	S26 A

Cruickshank and Seward
Bentley House
35 Whitworth Street West
Manchester
M1 5NG
Tel: 0161 236 6161
Fax: 0161 236 6259
E-mail: architects@cands.co.uk