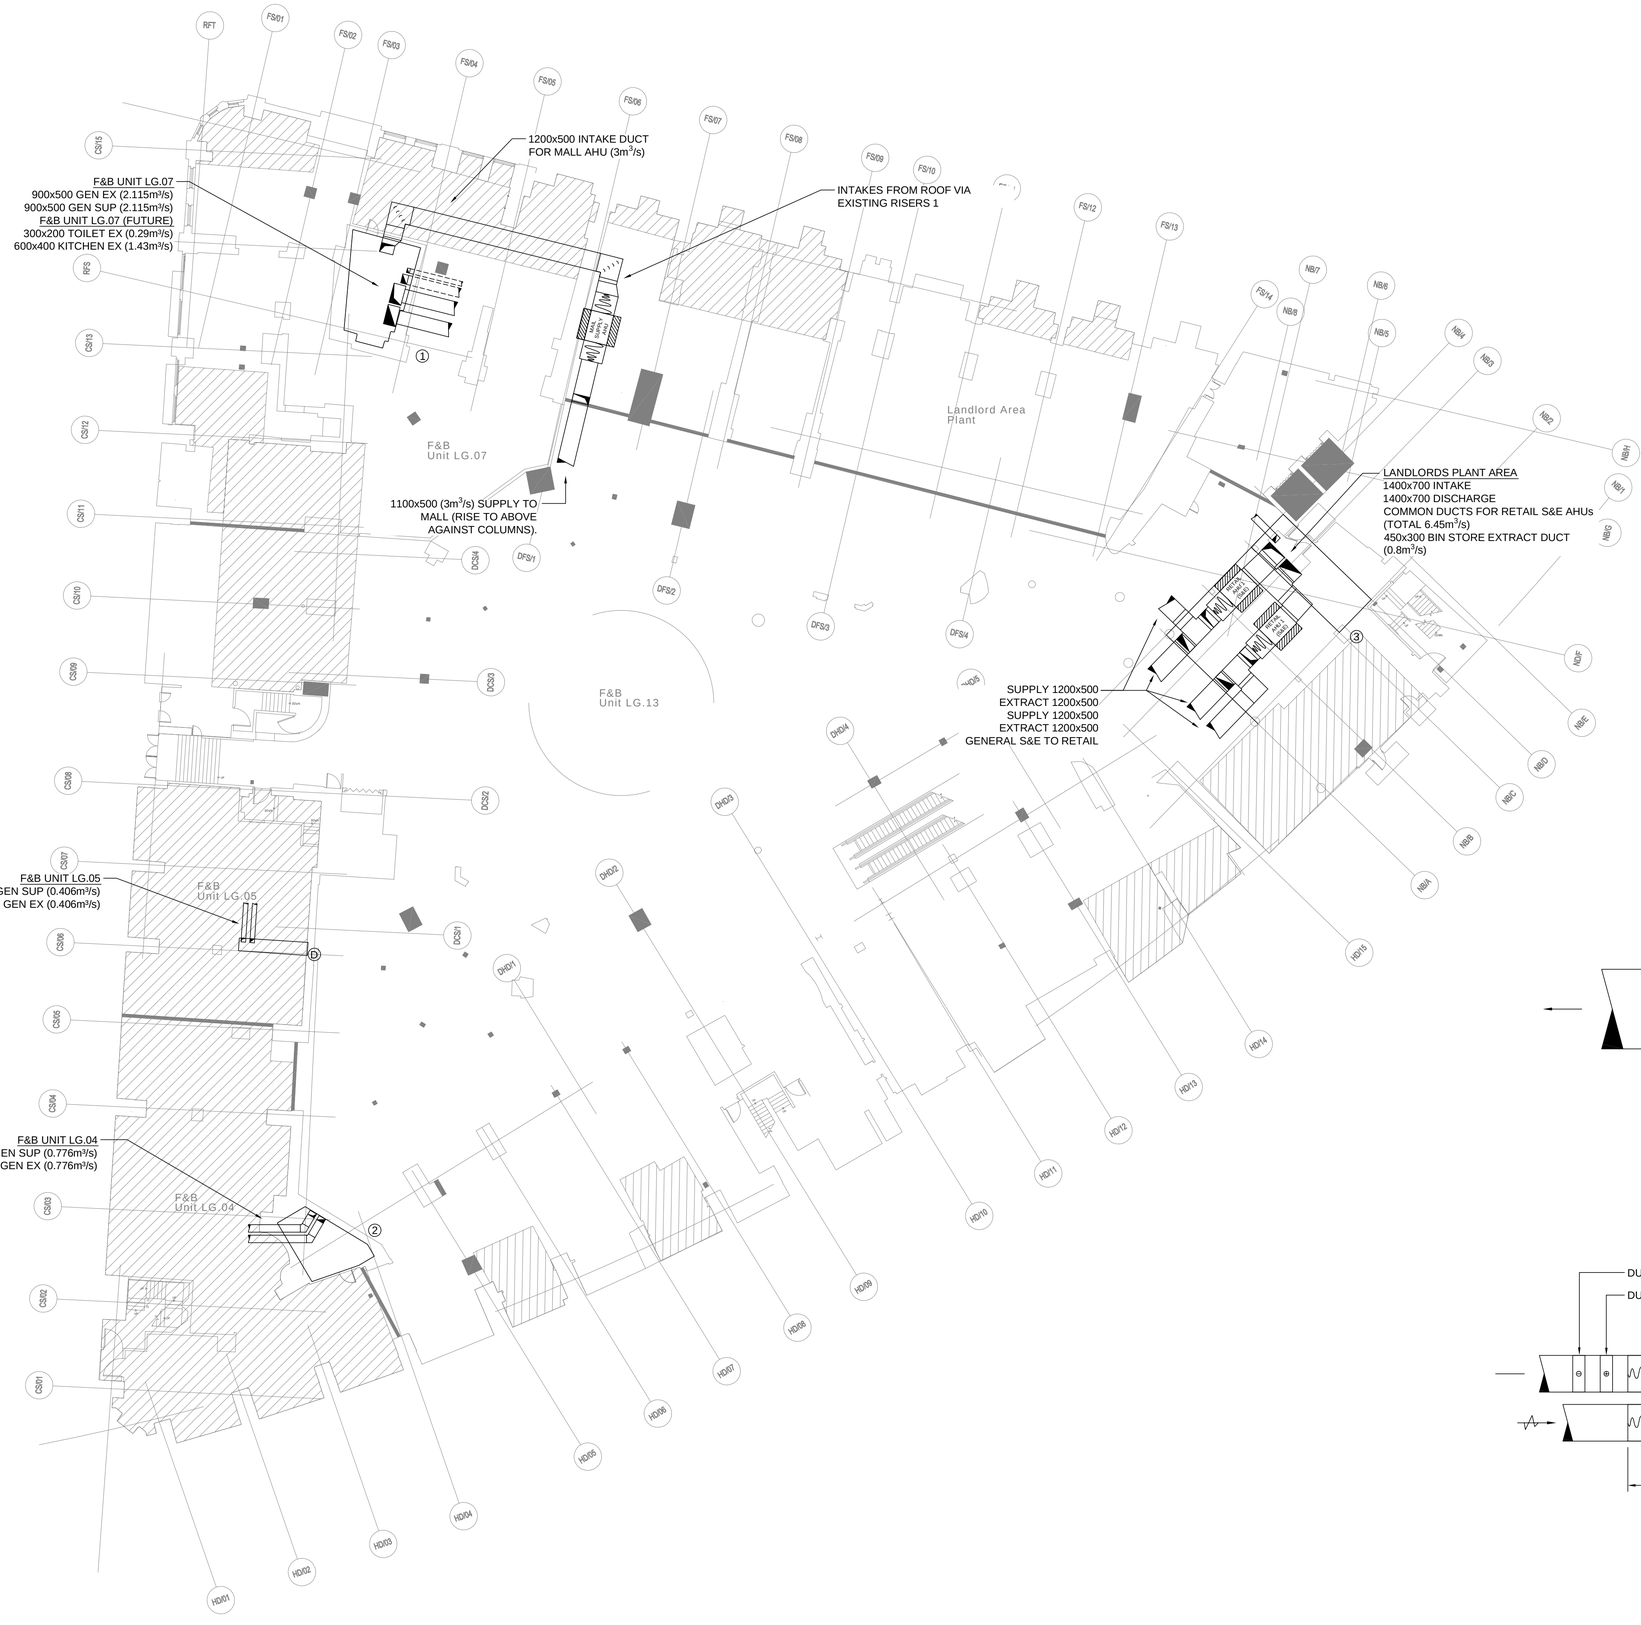

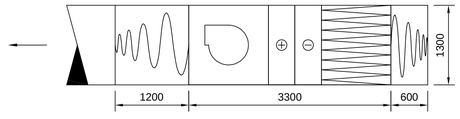

MALL SUPPLY AHU(3m³/s)
DIMENSIONS BASED ON NUAIRE BOXER 7

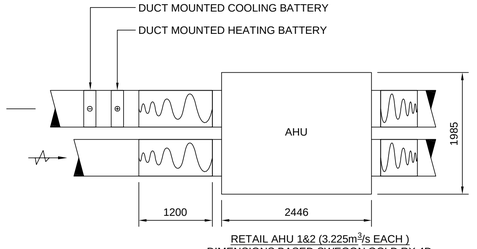

RETAIL AHU 1&2 (3.225m³/s EACH)
DIMENSIONS BASED SWEGON GOLD RX 4D

© Copyright Cundall 2010

1001249 | A1

Based on Architects Drg No.	Rev
Structural Drg No.	Rev
Survey Drg No.	Rev
Other Drg No.	Rev
Other Drg No.	Rev

DO NOT SCALE FROM THIS DRAWING

Notes

LEGEND:

- – – – – FUTURE TENANT TOILET & KITCHEN EX
- ——— GENERAL S&E
- (#) RISER REF
- 1→4 EXISTING
- A→E PROPOSED

Issue	Date	Description	By	Chkd	Verfd
A	05.07.13	PLANNING STAGE ISSUE	JH	JH	IC
–	26.06.13	FOR INFORMATION	SH	JH	IC

Project: CORN EXCHANGE

Client: AVIVA

Architect: 5 PLUS

Title: DUCTWORK LAYOUT
BASEMENT LEVEL

Drawing No.: BS-1(57)1001

Issue.: A

Job No.: 1001249

Scale: 1:200

Drawing Status: FOR PLANNING

CUNDALL
Consulting Engineers
10th Floor, Portland Tower,
Portland Street,
Manchester. MI 3AH
Telephone: 0161 244 5660
Fax: 0161 200 1210
Website: www.cundall.com