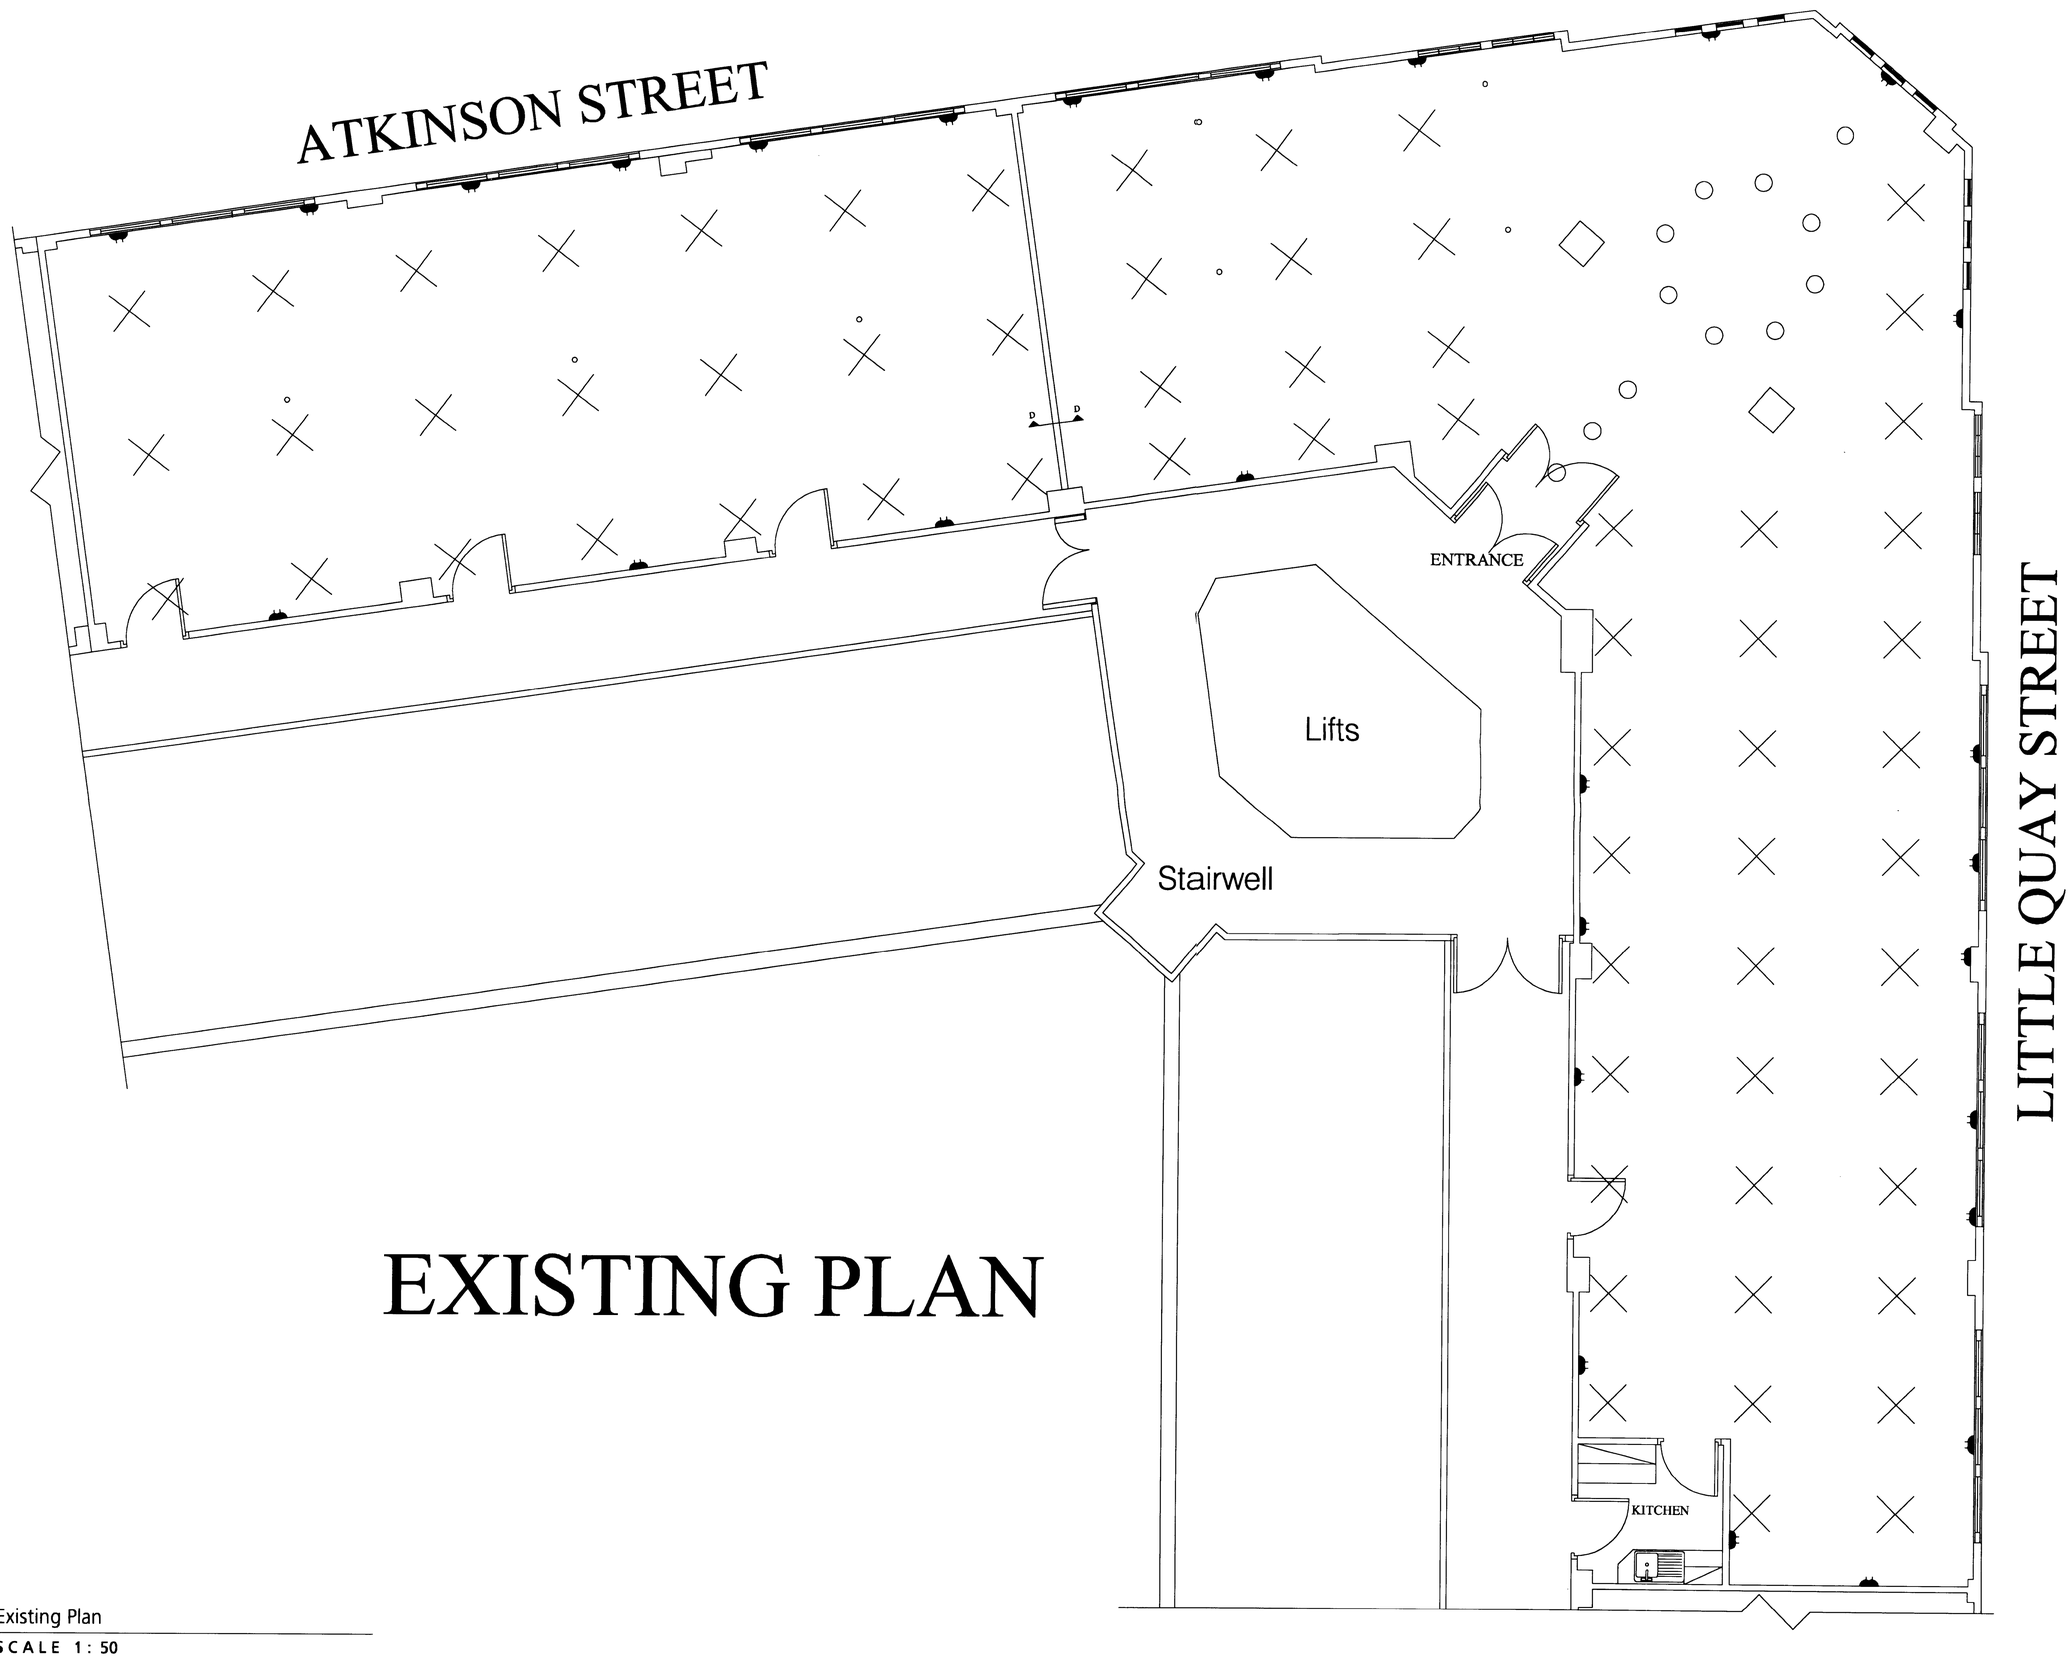


# EXISTING PLAN

Existing Plan

SCALE 1 : 50

Do not scale from this drawing.
All dimensions to be checked on site

Notes.

ACKD
REPLIED
RECD 14 MAR 2008
M — INIT. RECD — DATE
M
M
COLL ACTION

Amendments:

This drawing and the copyrights and patents therein are the property of Watts Group Plc and may not be used or reproduced without prior consent.

This drawing is to be read in conjunction with all relevant Consultant's and / or specialist's drawings and documents. Any discrepancies or variations are to be notified to Watts and Partners before the affected work commences.

Works to be carried out in accordance with Bye Laws and Regulations of Local Authorities and Statutory Undertakers.

Drawing type: Plan

Client: UNISON

Project: Sunlight House Fit Out Works

Title: Existing Plan

Scale: 1/50 Date: October 2007

Drawn: J.Ross Checked: SWW

Drg.no: 105690_JR_001 Rev:

Watts.

Watts Group PLC
60 Fountain Street
Manchester M2 2FE

T: +44 (0)161 831 6180
F: +44 (0)161 834 7750

W: Watts-international.com