ALL COPYRIGHT RESERVED BY ATELIER TL

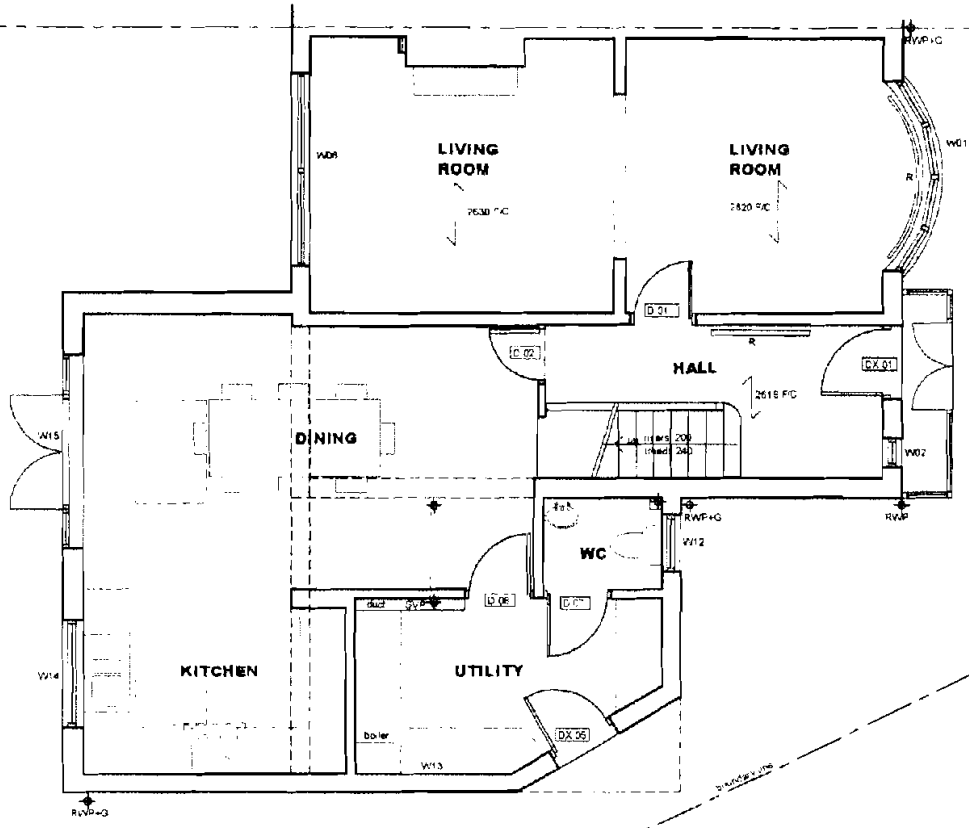

PROJECT **16 SIBSON ROAD, CHORLTON**

DRAWING **PROPOSED GROUND FLOOR PLAN**

DRAWING NO. PL-06

SCALE 1 : 100

REVISION -

ARCHITECT
atelier TL
122 Grosvenor Street
All Saints
Manchester
M1 7HL

Tel 0161 - 2737771
Fax 0161 - 2737771

ALL COPYRIGHT RESERVED BY ATELIER TL

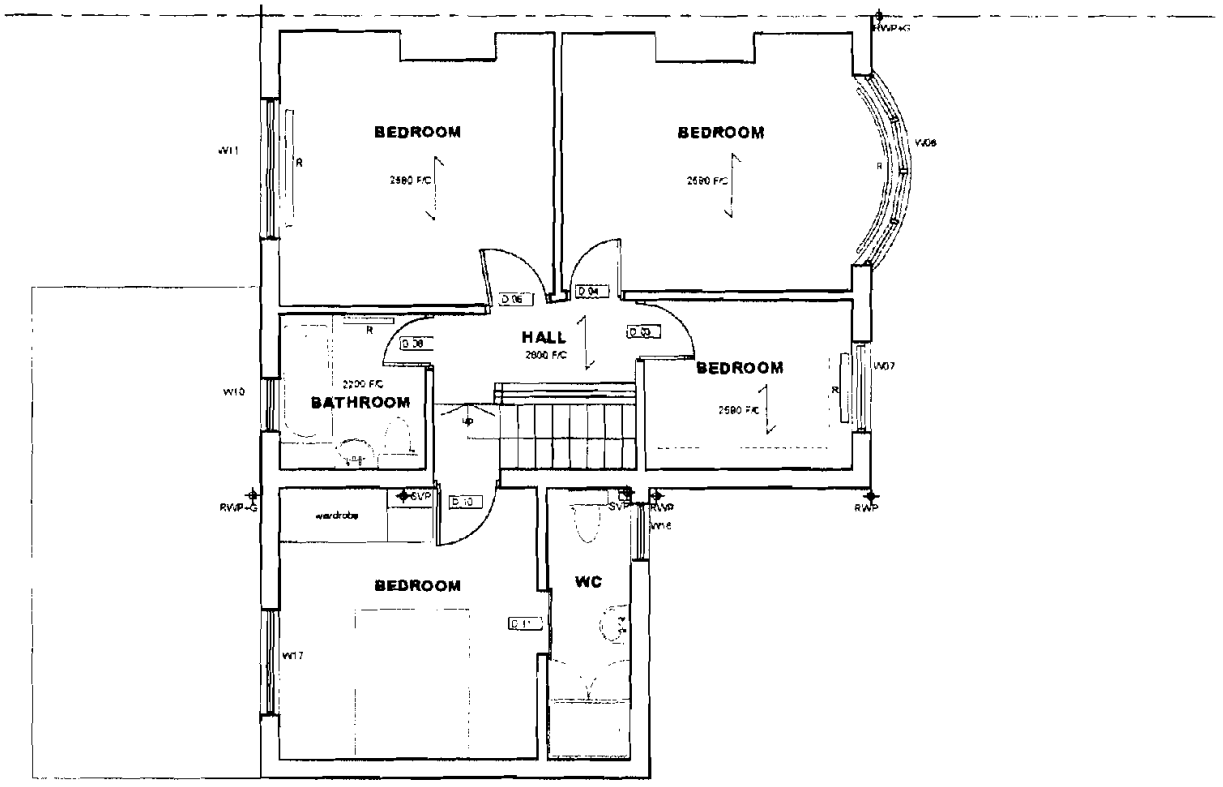

PROJECT **16 SIBSON ROAD, CHORLTON**

DRAWING **PROPOSED FIRST FLOOR PLAN**

DRAWING NO. PL-07

SCALE 1 100

REVISION -

ARCHITECT
atelier TL

122 Grosvenor Street
All Saints
Manchester
M1 7HL

Tel 0161 - 2737771
Fax 0161 - 2737771

ALL COPYRIGHT RESERVED BY ATELIER TL

NOTE:

1 Brick - Northcot BNC 73010 Kiln White Antique

2 Roof tile - Quinn Rustic Red

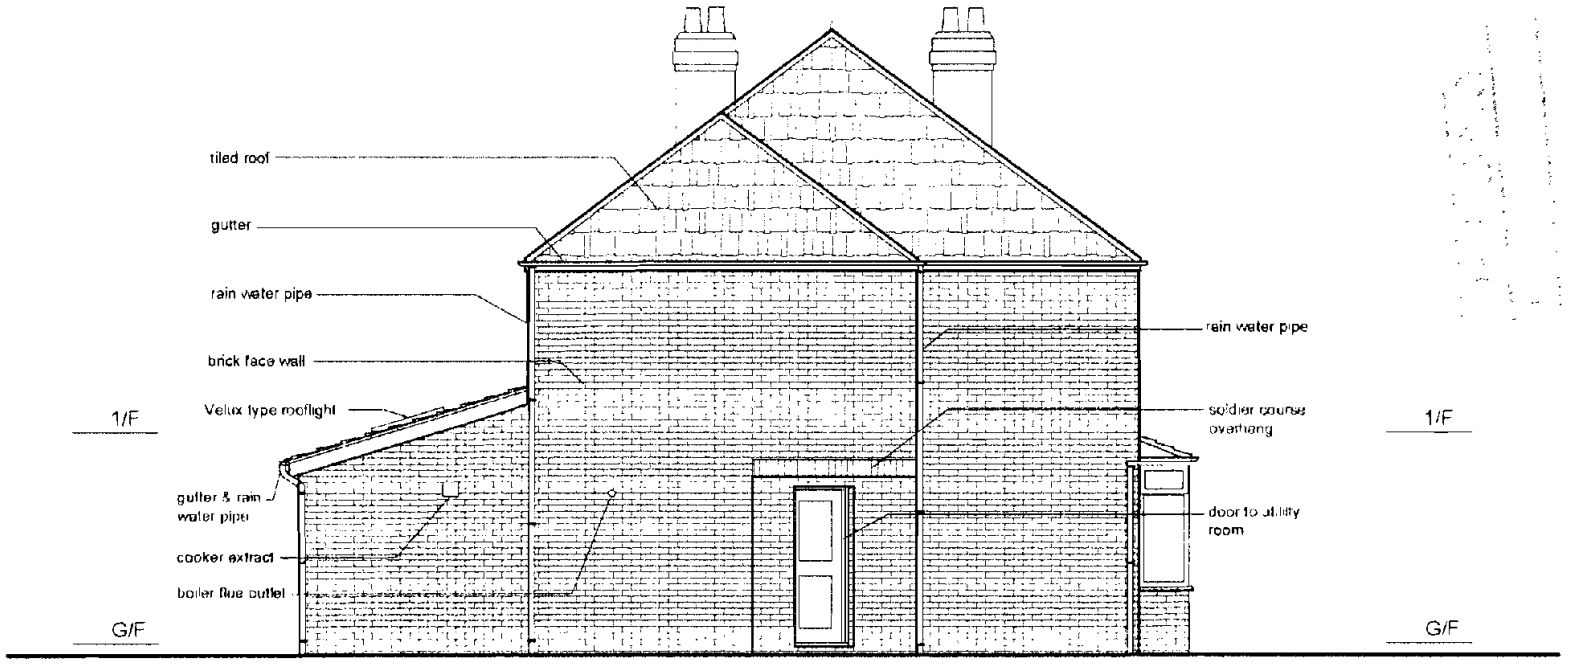

SIDE ELEVATION

PROJECT **16 SIBSON ROAD, CHORLTON**

DRAWING **PROPOSED SIDE ELEVATION**

DRAWING NO : PL-09

SCALE 1 : 100

REVISION -

ARCHITECT
atelier TL
122 Grosvenor Street
All Saints
Manchester
M1 7HL

Tel 0161 - 2737771
Fax 0161 - 2737771

ALL COPYRIGHT RESERVED BY ATELIER TL

NOTE.

1. Brick - Northcot BNC 73010 Kiln White Antique

2. Roof tile - Quinn Rustic Red



REAR ELEVATION

PROJECT **16 SIBSON ROAD, CHORLTON**

DRAWING **PROPOSED REAR ELEVATION**

DRAWING NO PL-10

SCALE 1 100

REVISION -

ARCHITECT
atelier TL
122 Grosvenor Street
All Saints
Manchester
M1 7HL

Tel 0161 - 2737771
Fax 0161 - 2737771

091711

ALL COPYRIGHT RESERVED BY ATELIER TL

NOTE:

1. Brick - Northcot BNC 73010 Kiln White Antique

2. Roof tile - Quinn Rustic Red

Revised Drg.



FRONT ELEVATION



PROJECT **16 SIBSON ROAD, CHORLTON**

DRAWING **PROPOSED FRONT ELEVATION**

DRAWING NO. : PL-05

SCALE 1 : 100

REVISION A

ARCHITECT
atelier TL
122 Grosvenor Street
All Saints
Manchester
M1 7HL

Tel 0161 - 2737771
Fax 0161 - 2737771