


All dimensions are to be checked on site.
This drawing shall not be scaled to ascertain dimensions.

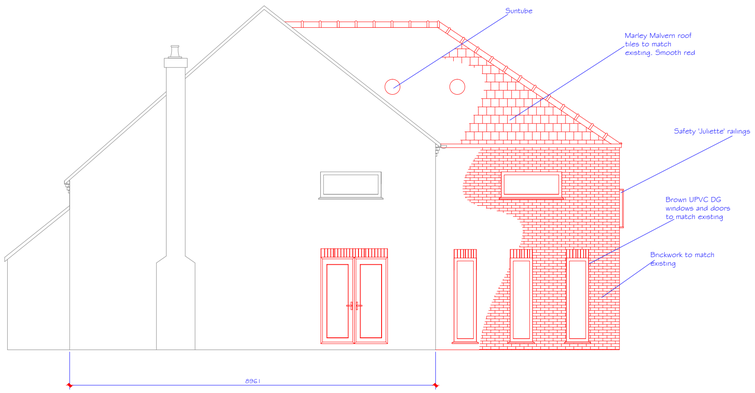

Proposed R/H side elevation

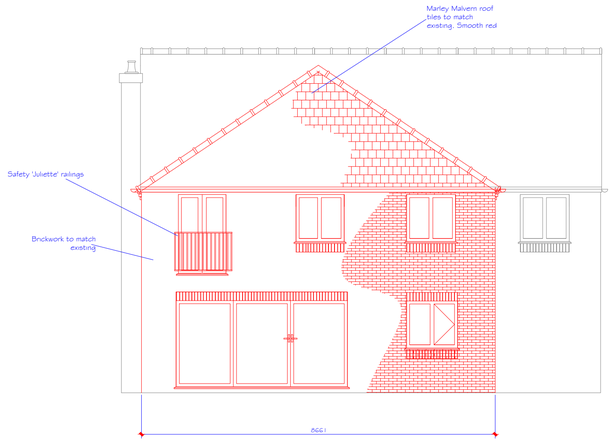


Proposed rear elevation

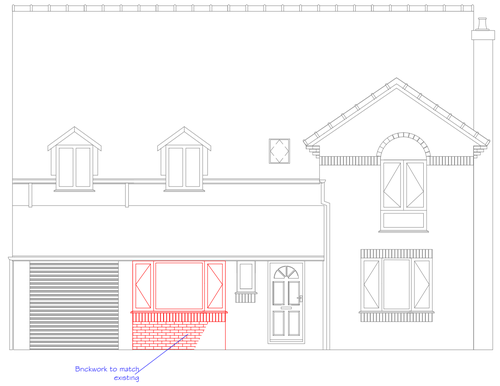


Proposed front elevation



Proposed L/H side elevation

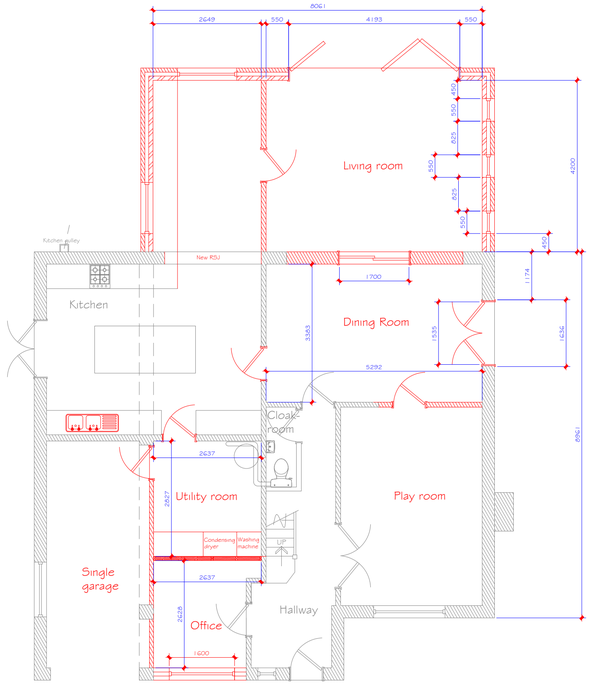

Proposed Ground floor plan

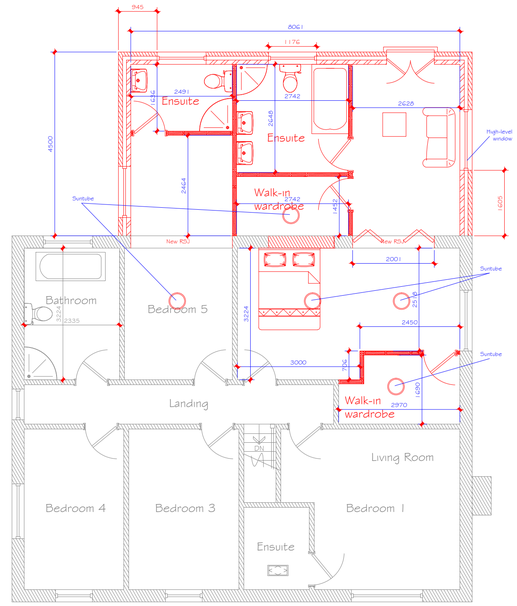

Proposed first floor plan



Pictorial front elevation

Pictorial rear elevation

Rev	Date	Description
Issued For :	INFORMATION PURPOSES ONLY	
Client:	Mrs. Kasia Bretherton	
Project:	Proposed two storey rear extension. 5 Winchester Park, Didsbury. Manchester. M20 2TN.	
Scheme - Drawing Title:	Proposed Plans & Elevations	
02 Drawing No.	- Revison	Date 27.4.13 Scale 1:75 @A1

JK TECH SERVS
DOMESTIC, ARCHITECTURAL & SURVEYING SERVICES.
HOUSE EXTENSIONS, GARAGE/LOFT CONVERSIONS.
PLANS FOR PLANNING & BUILDING CONTROL
www.jktechservs.co.uk