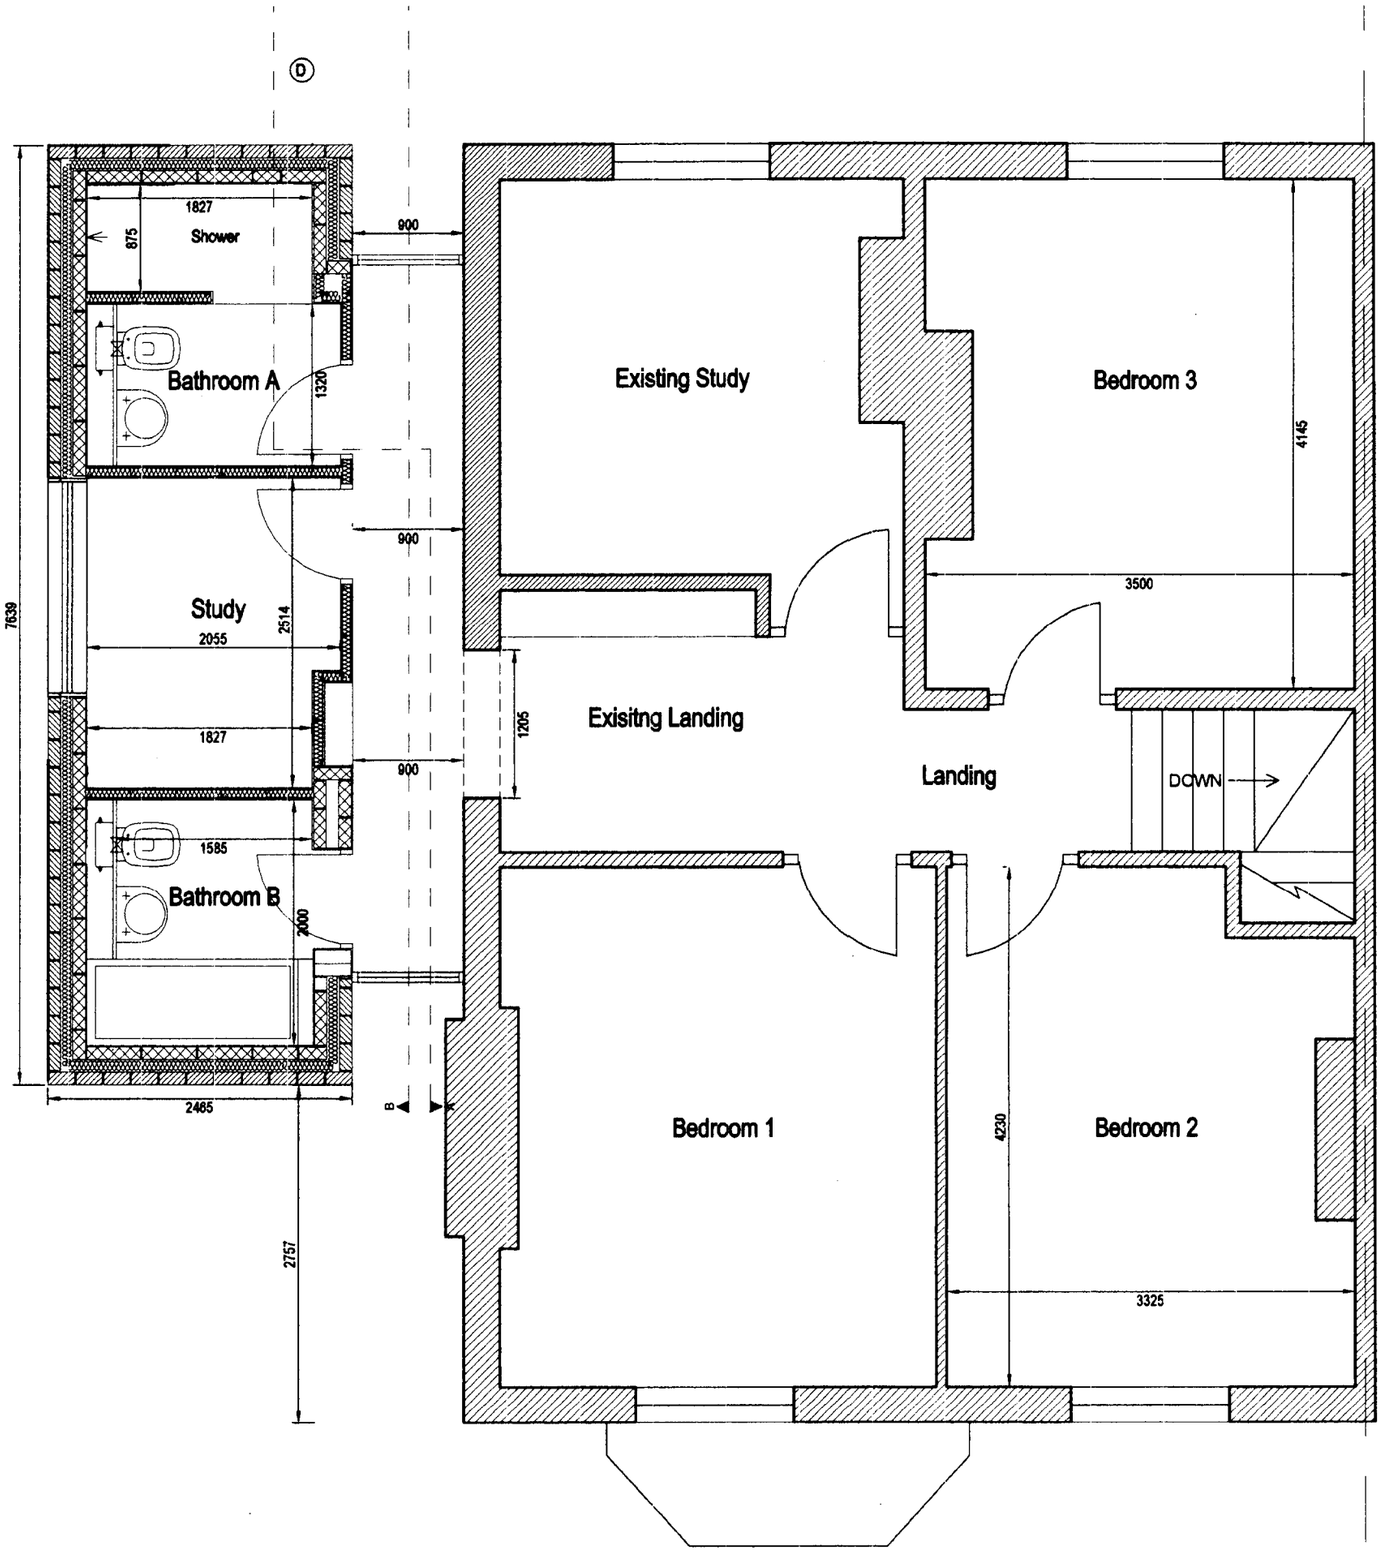

PLANNING
RECD
RECD
RECD - 7 AUG 2008
M
M

rev	description	date	dr by	ap by
original by				
PB		21.01.08		

FKDA

FKDA LIMITED
12 HILTON STREET / MANCHESTER / M1 1JF / UNITED KINGDOM
T +44 (0)161 237 1500 E info@fkda.co.uk

client
Mr Andrew Parker

project
Hesketh Ave Didsbury

drawing
PROPOSED FIRST FLOOR PLAN

computer ref
CAD\design\existing\PROPOSED

project number	scale
2007.0730	1:50

drawing number	revision	issue status
AL 02		PLANNING

DO NOT SCALE FROM THIS DRAWING. This drawing is to be read in conjunction with all related drawings. All dimensions must be checked and verified on site before commencing any work or producing fabrication drawings. The originator should be notified immediately of any discrepancy.

This drawing is copyright and remains the property of FKDA.