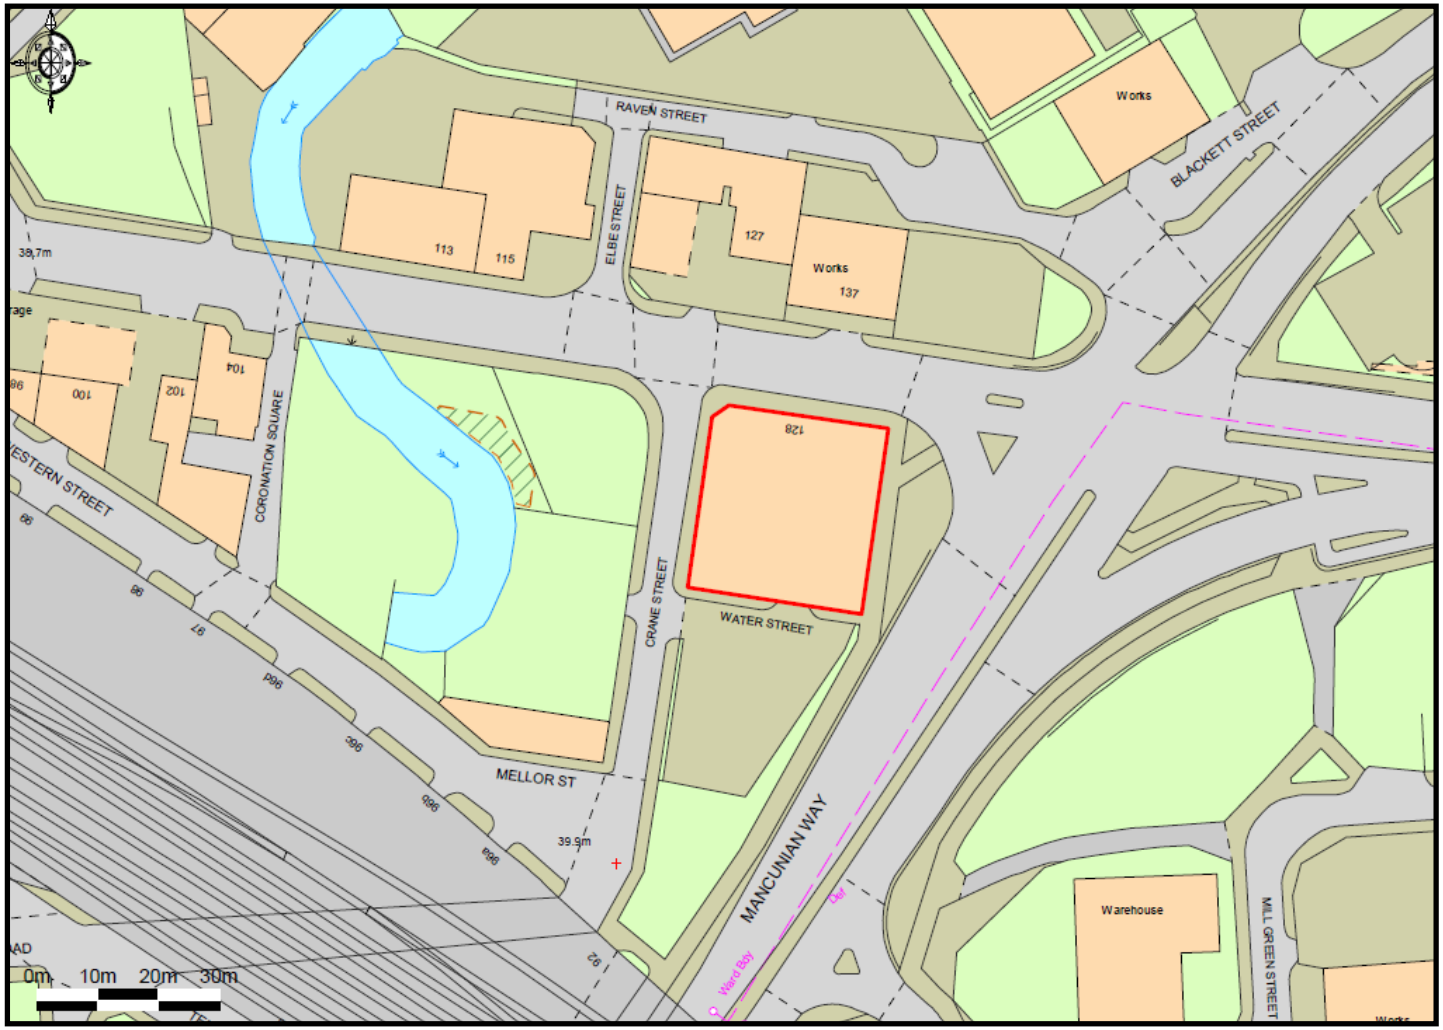


N

INFINITY
OUTDOOR LIMITED

First Floor, 44 Charlotte Street,
London, W1T 2NR
T. 0207 6372057 www.infinity-outdoor.co.uk

Scale	*Size*	*Date*
1:1250	A4	April 2013

Drawing Title
Site Location Plan

Drawing Ref	*Revision No.*
IOL.FFS.01	A

This drawing is the property of Infinity Outdoor Limited (copyright is reserved). This drawing is issued on condition that it is not copied, reproduced, retained or disclosed to any unauthorised person, either wholly or in part without the consent in writing of Infinity Outdoor Limited.

Site Location Plan

128 Fairfield Street, Manchester, M126FP