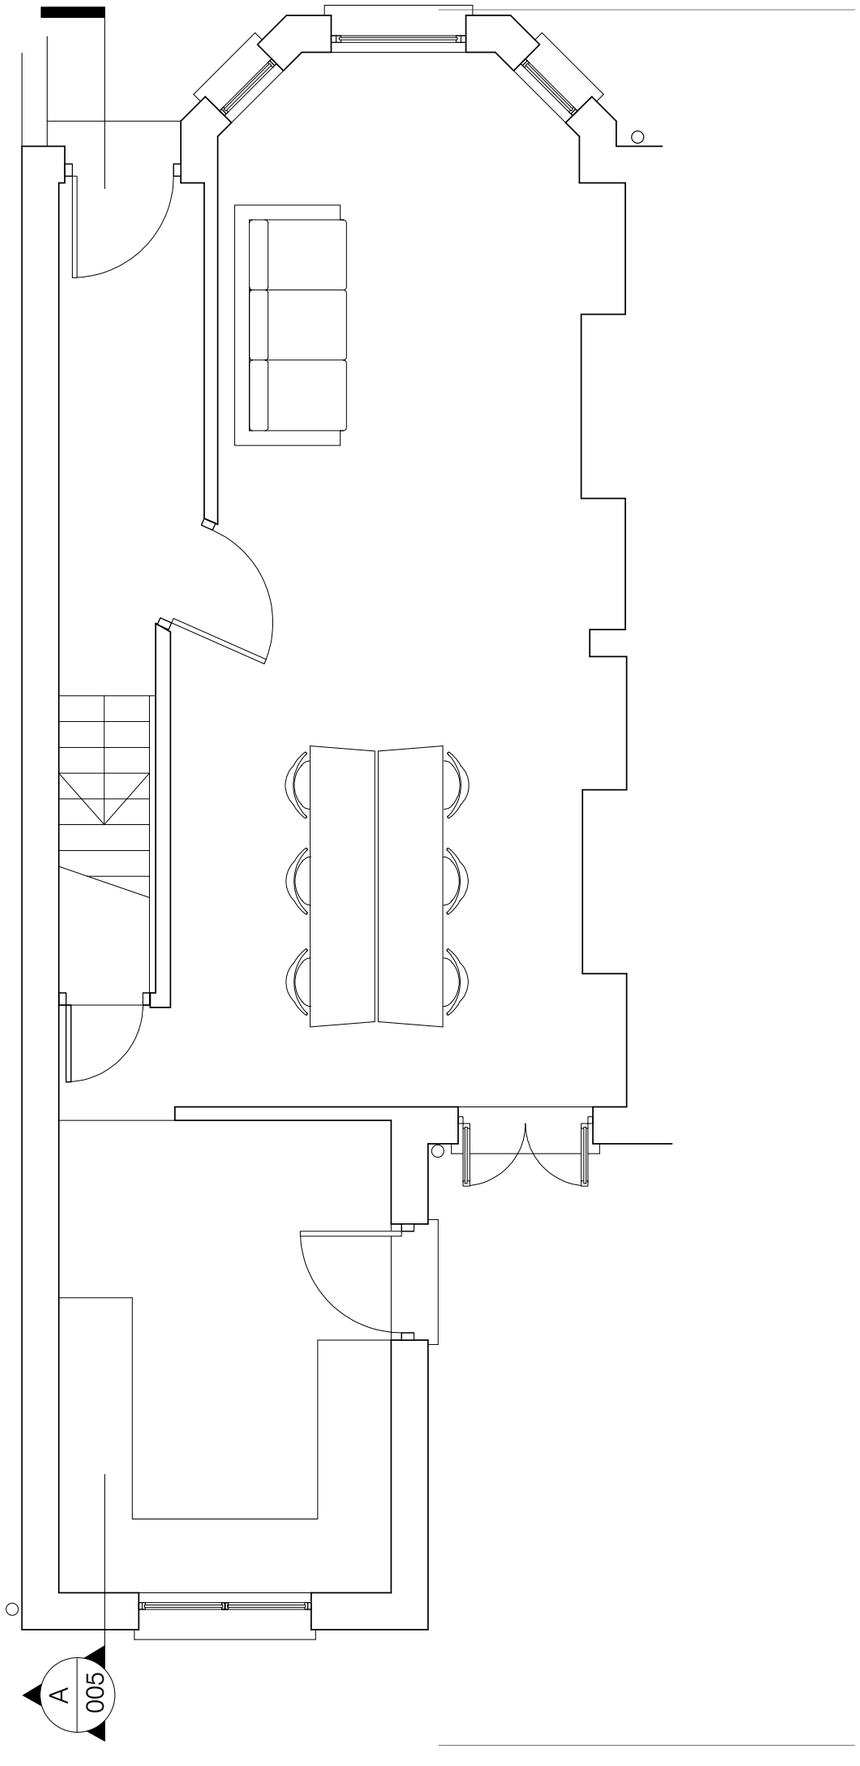


A Ground Floor Plan

This drawing is for design intent only.
Any discrepancies are to be reported prior to manufacture or fabrication.
Drawings are to be read in conjunction with all relevant specifications and consultant information.

NOTES

All dims to be site surveyed prior to manufacture/fabrication

Contractor to allow for any information not contained within these documents necessary to complete the works

Refer to s.e design and specification

* denotes site variable dimension

rev

14 Groby Road

Existing Plans

dwg 0902-001

scale 1:50@a3 rev -

issued for: planning

Matthew McNulty
arb riba
11 whalley avenue
chorlton
manchester m21 8tu
t:07968 983 024