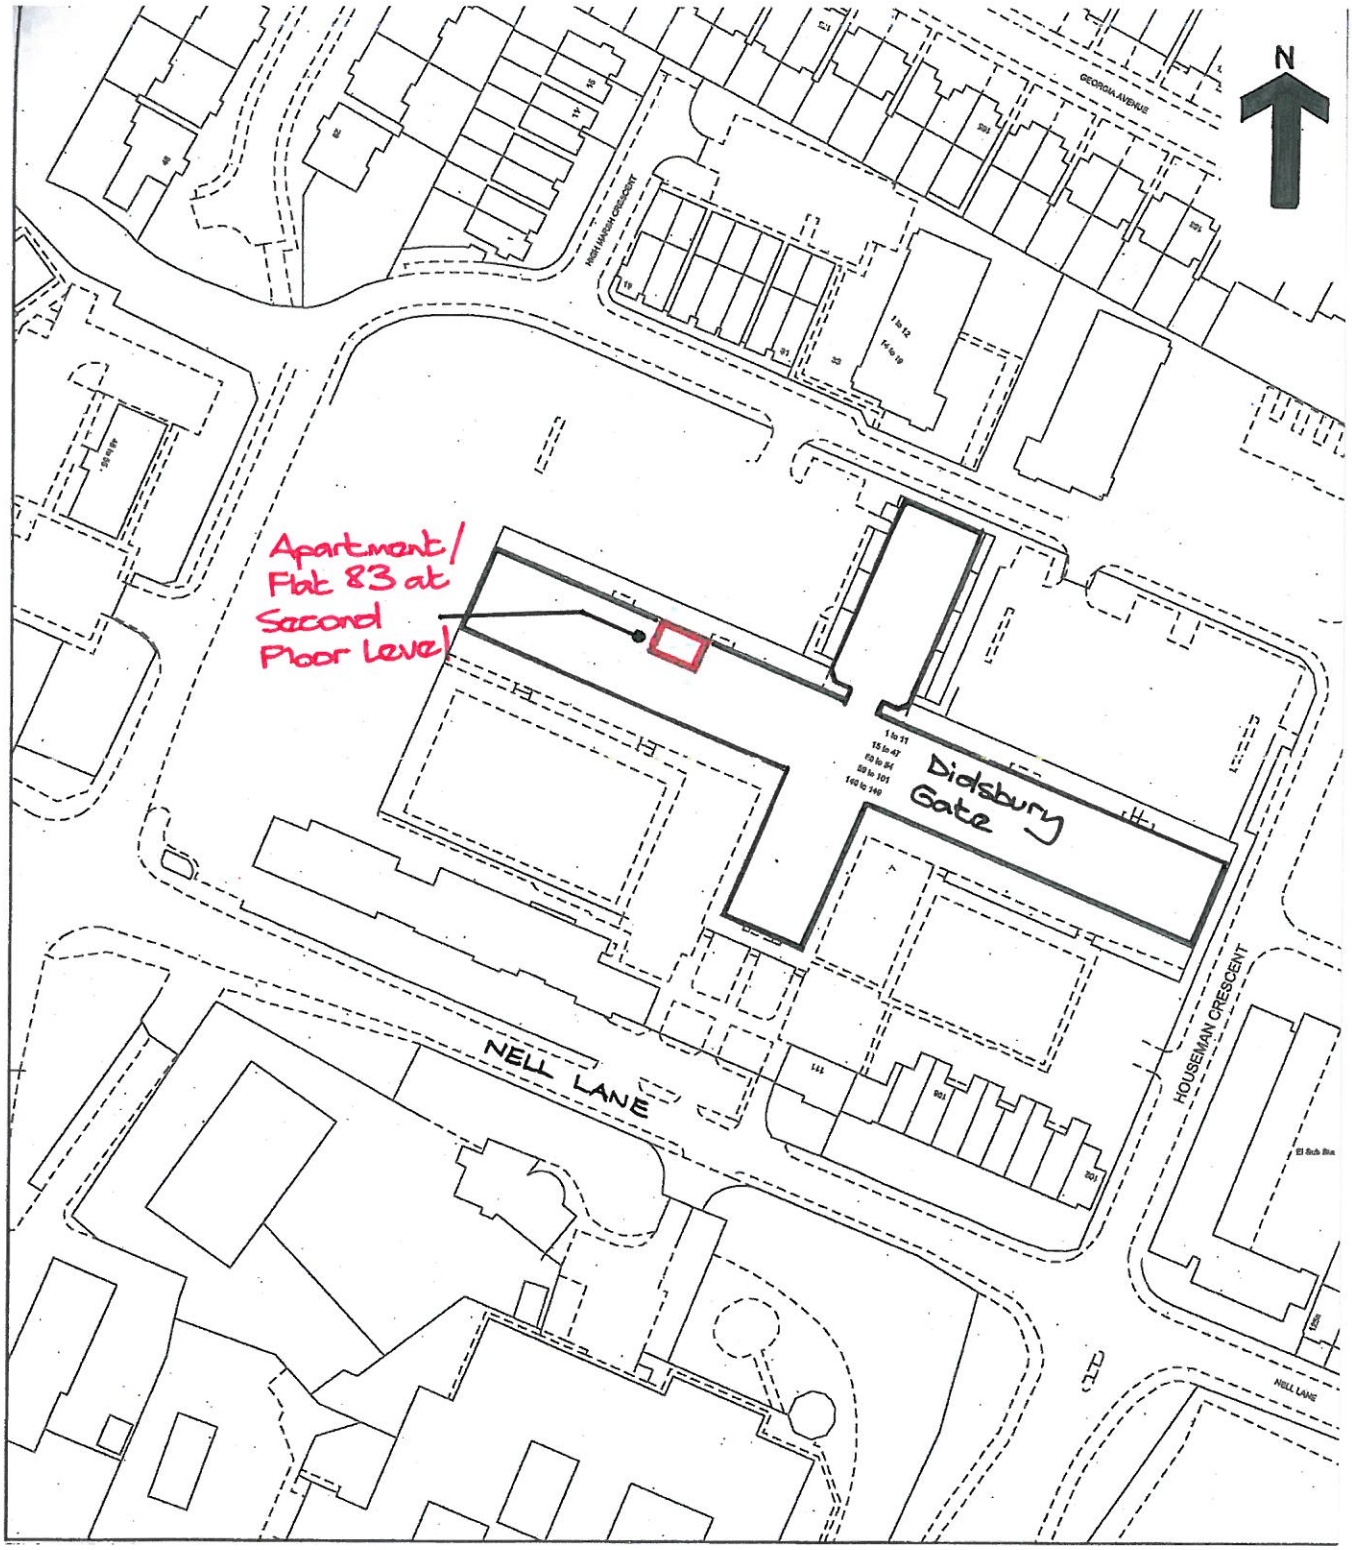

REV.	DATE	DRN.	CHKD

CLIENT
Mr. D. Sandler

PROJECT
Proposed Balcony Doors, Flat 83,
1, Houseman Crescent, Manchester. M20 2JB

DRAWING
Location Plan

JOB No	DRAWING No	REVISION
12-054	105	

SCALE	SHEET SIZE	DRAWN	CHECKED	DATE
1:1250	@ A4	CP		8 Aug 2012

STATUS
PLANNING

Bowker Sadler
Hatherlow House, Hatherlow, Romiley, Stockport SK6 3DY
Telephone: 0161 406 7333 Facsimile: 0161 406 7444
Web: www.bowker-sadler.co.uk

© BOWKER SADLER PARTNERSHIP
THIS DRAWING IS THE SUBJECT OF COPYRIGHT WHICH VESTS IN BOWKER SADLER PARTNERSHIP LIMITED. IT IS AN INFRINGEMENT OF COPYRIGHT TO REPRODUCE THIS DRAWING, BY WHATEVER MEANS, INCLUDING ELECTRONIC, WITHOUT THE EXPRESS WRITTEN CONSENT OF BOWKER SADLER PARTNERSHIP LIMITED WHICH RESERVES ALL ITS RIGHTS
BOWKER SADLER PARTNERSHIP LIMITED ASSERTS ITS RIGHTS TO BE IDENTIFIED AS THE AUTHOR OF THIS DESIGN

- DRAWING NOT TO BE SCALED.
- REPORT ERRORS & OMISSIONS TO ARCHITECT.
- CHECK ALL DIMENSIONS ON SITE
- DRAWING TO BE READ IN CONJUNCTION WITH THE HEALTH AND SAFETY PLAN AND ALL RELEVANT RISK ASSESSMENTS

P:\2012\12-054\Drawings\Apartment 83, DidsburyGate\Drawings\feasiblity\105-Location Plan.dwg