

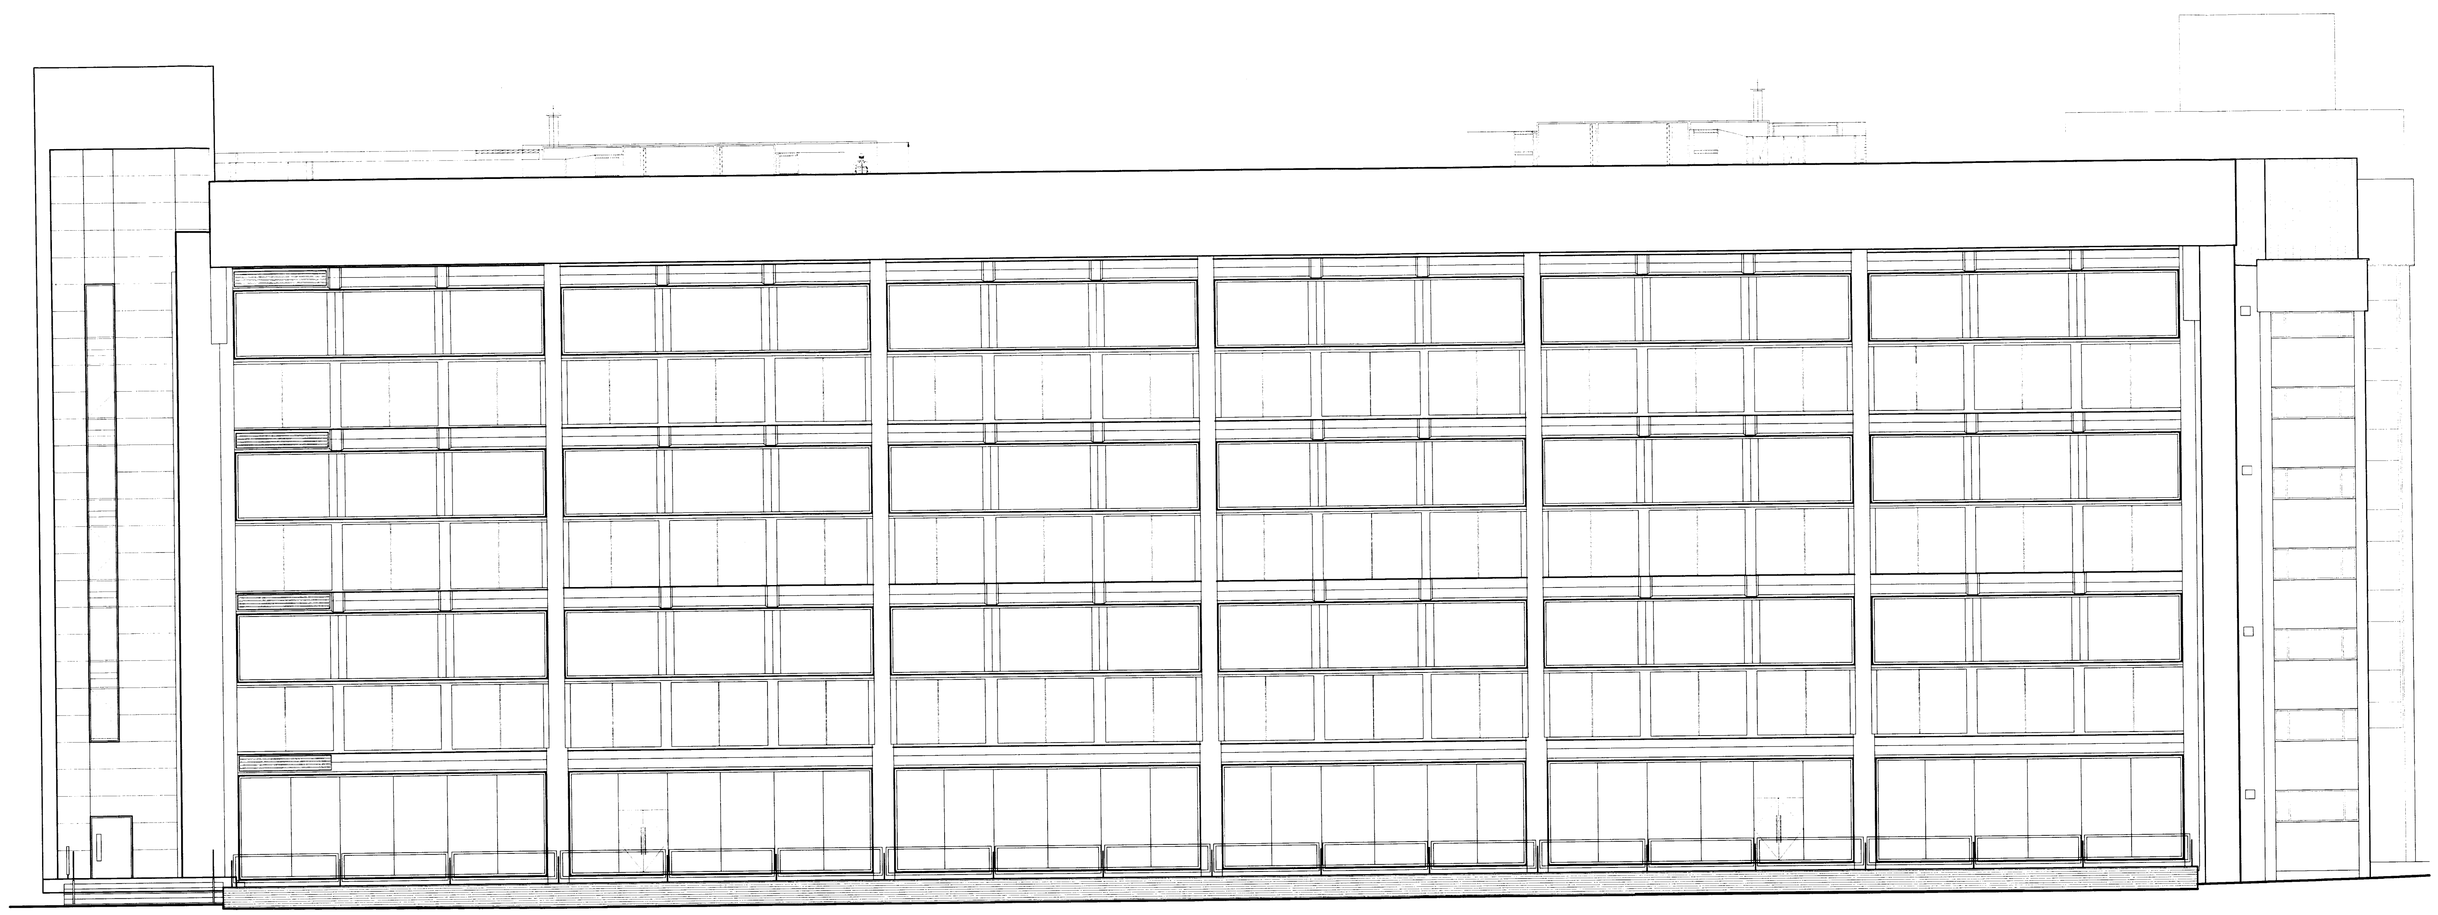

PLANNING
EXD
ISSUED
27 FEB 2008
INITIALS DATE
CHECKED

SITE PLAN

THIS DRAWING IS THE PROPERTY OF GVA GRIMLEY LTD. NO INFORMATION CONTAINED SHALL BE COPIED IN WHOLE OR PART, OR PASSED TO ANY OTHER PARTY WITHOUT WRITTEN CONSENT.
COPYRIGHT IS RESERVED.
THIS DRWAING SHALL NOT BE SCALED.

NOTES

REV.	DATE	INT.	DESCRIPTION	CHK

PROJECT
SQUARE ONE
MANCHESTER

CLIENT
NETWORK RAIL

GVA Grimley
International Property Advisers
0870 900 8990
81 Fountain Street
Manchester
M2 2EE

JOB NO. 04A52432

DRAWING TITLE
Existing Elevations 1

DRAWING STATUS	DRAWN BY	SCALE	
PLANNING	JOZB	1:100	A0
DRAWN DATE	ISSUE DATE	CHECKED BY	
08.02.08	08.02.08	JR	

DRAWING NO		REV
Producer	Number	
JOZB	03	XX

DO NOT SCALE
DWG NAME Existing Elevations 1