PLANNING
ACK'D
REPLIED
RECD 02 SEP 2008
INIT RECD DATE
FOR ACTION

Additional Drg.

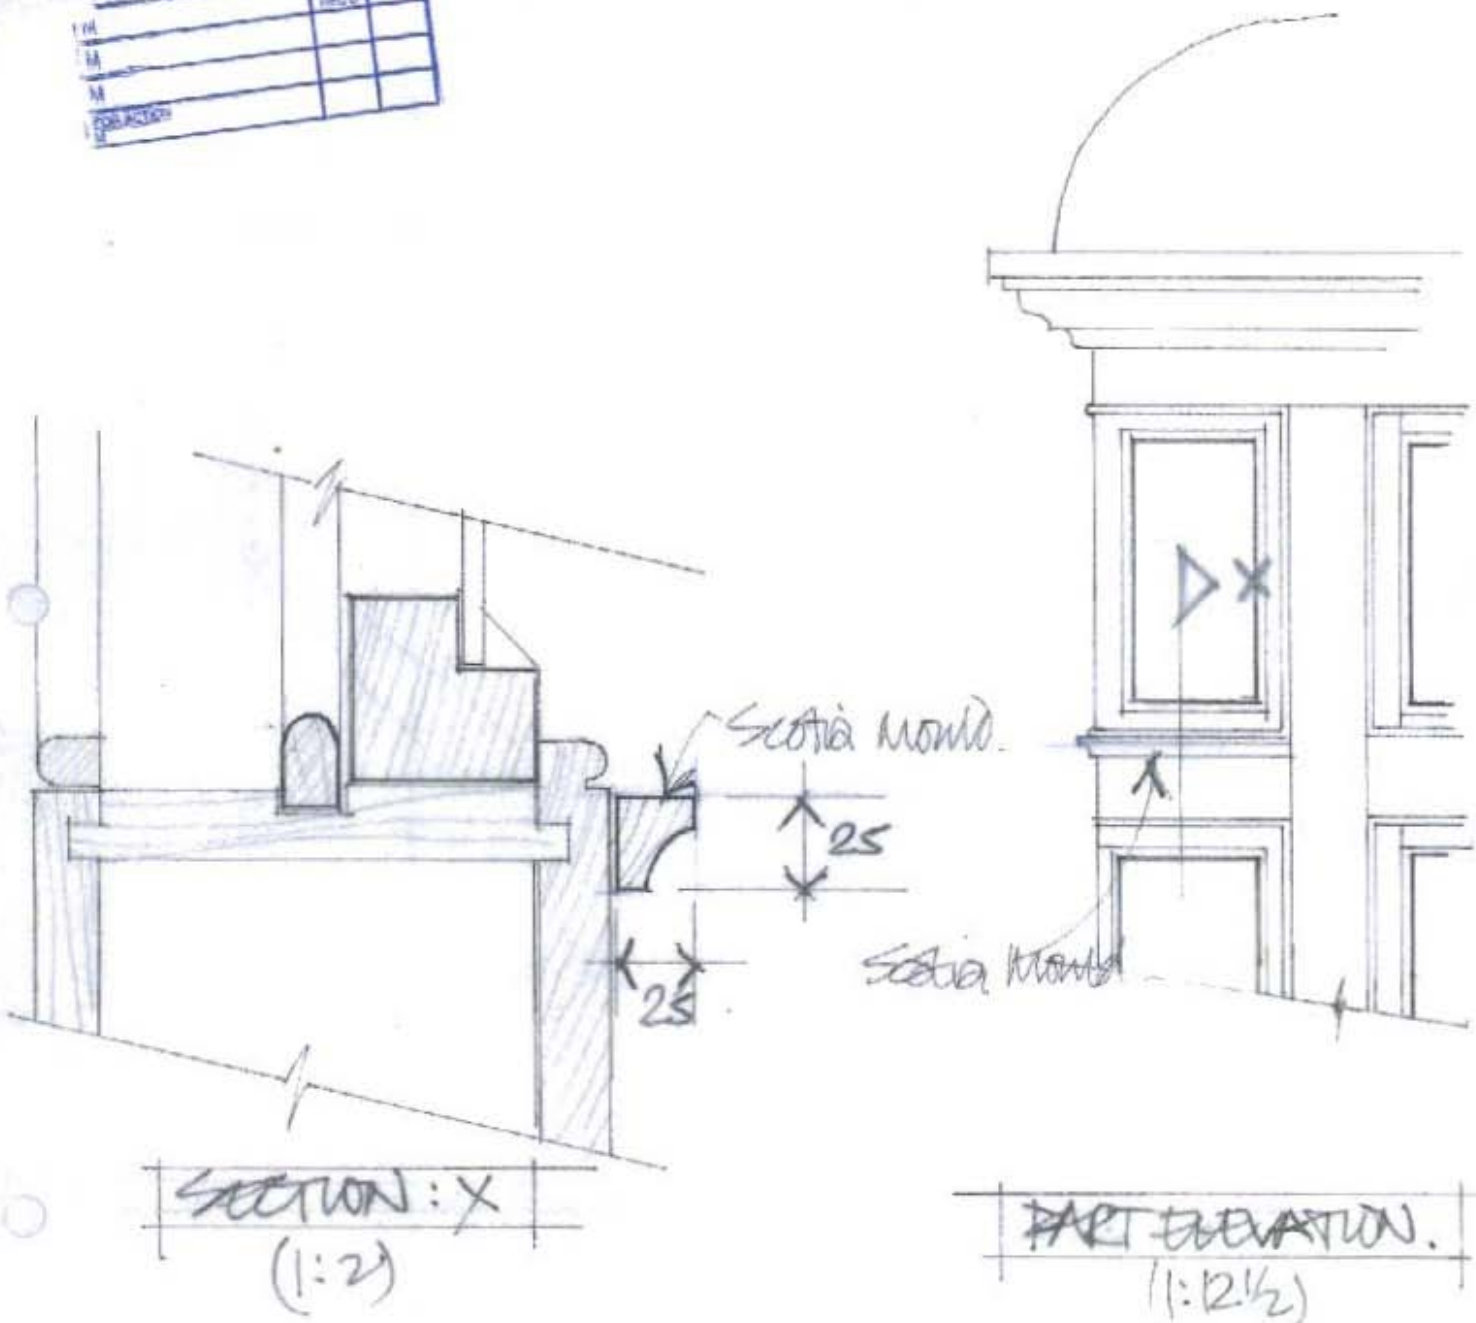

SECTION : X
(1:2)

PART ELEVATION.
(1:12½)

Lloyds Hotel,
657, Wilbraham Rd, M21 9AN.
SCALE AS SHOWN

PROPOSED REPLACEMENT CHEL WINDOW.
ADDITIONAL SCOTIA MOULD TO U/SIDE CURVED SASH.

085989

Additional Drg. Lloyds Hotel

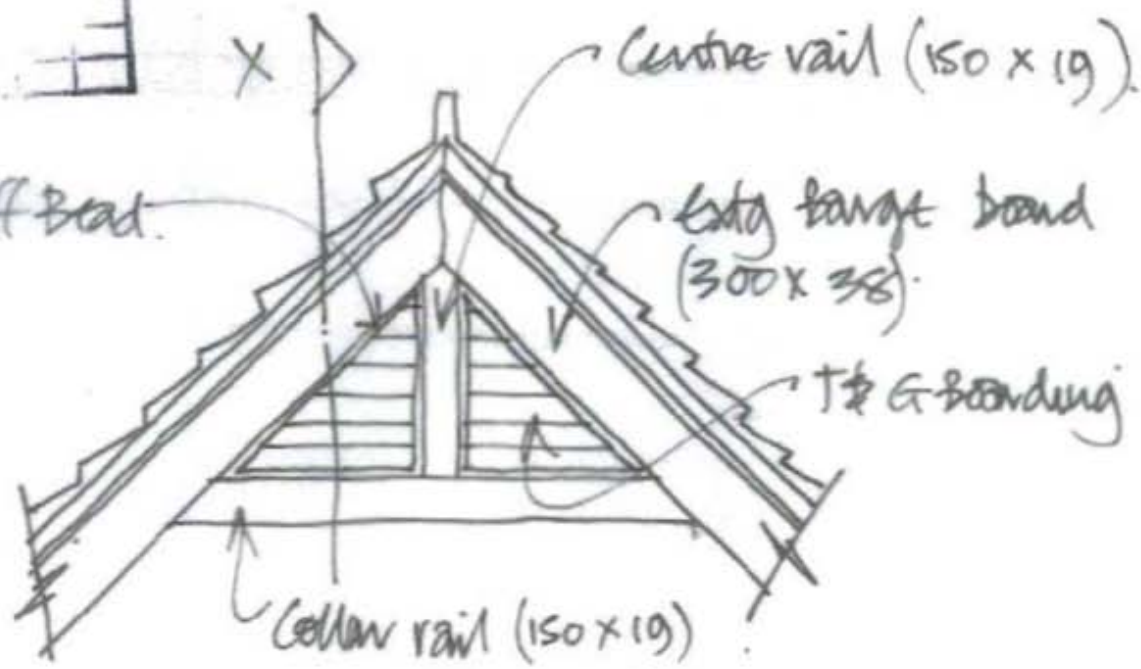

ELEVATION (1:25)

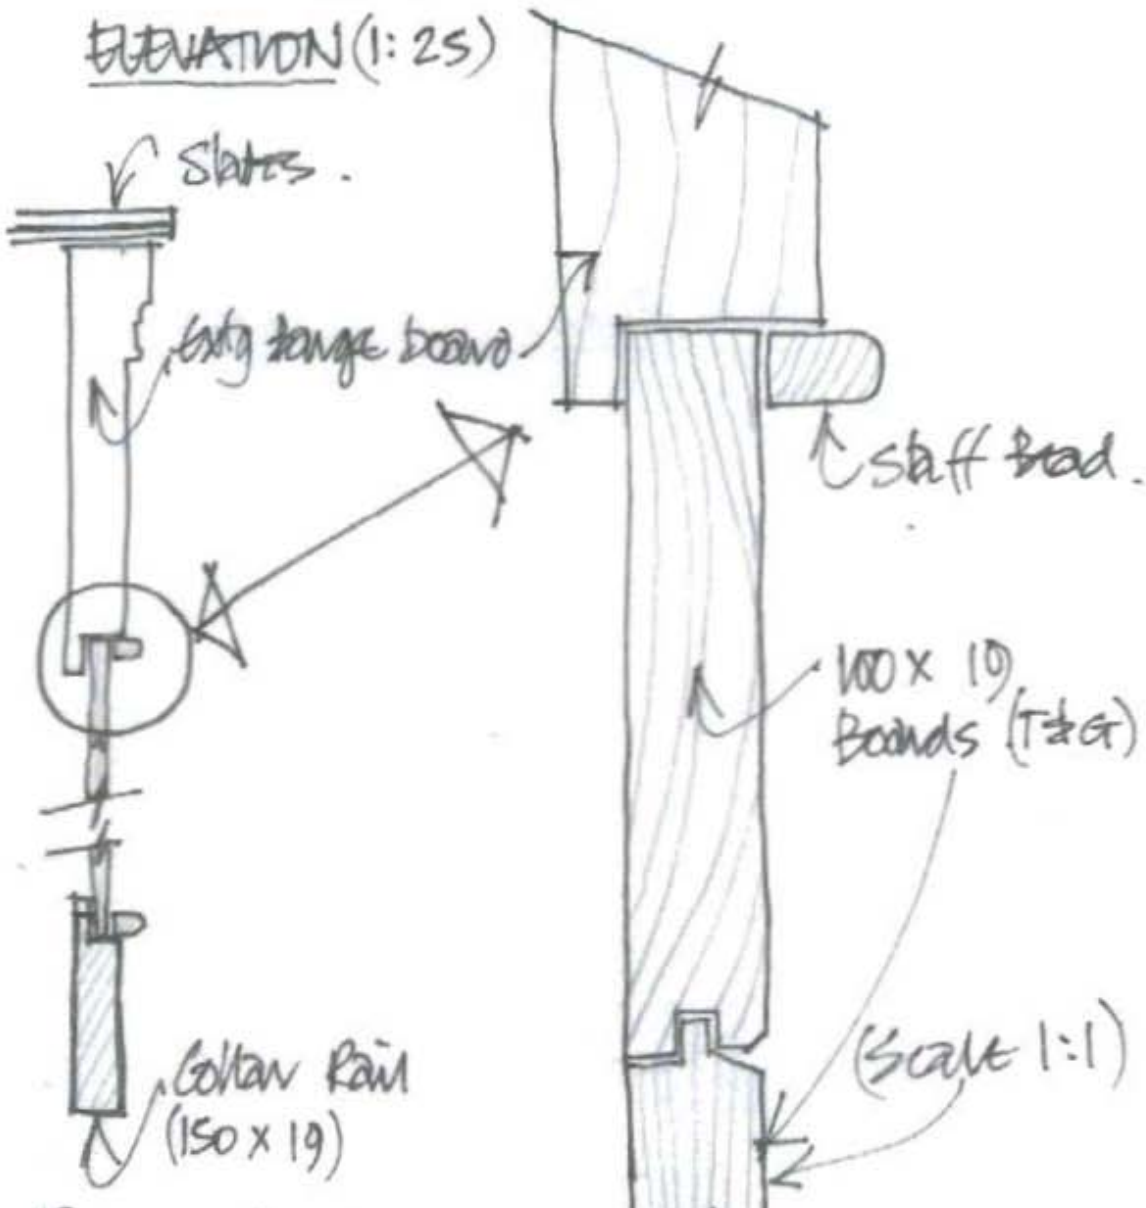

Section : X (1:5)

Lloyds PH. Barge Detail

085989