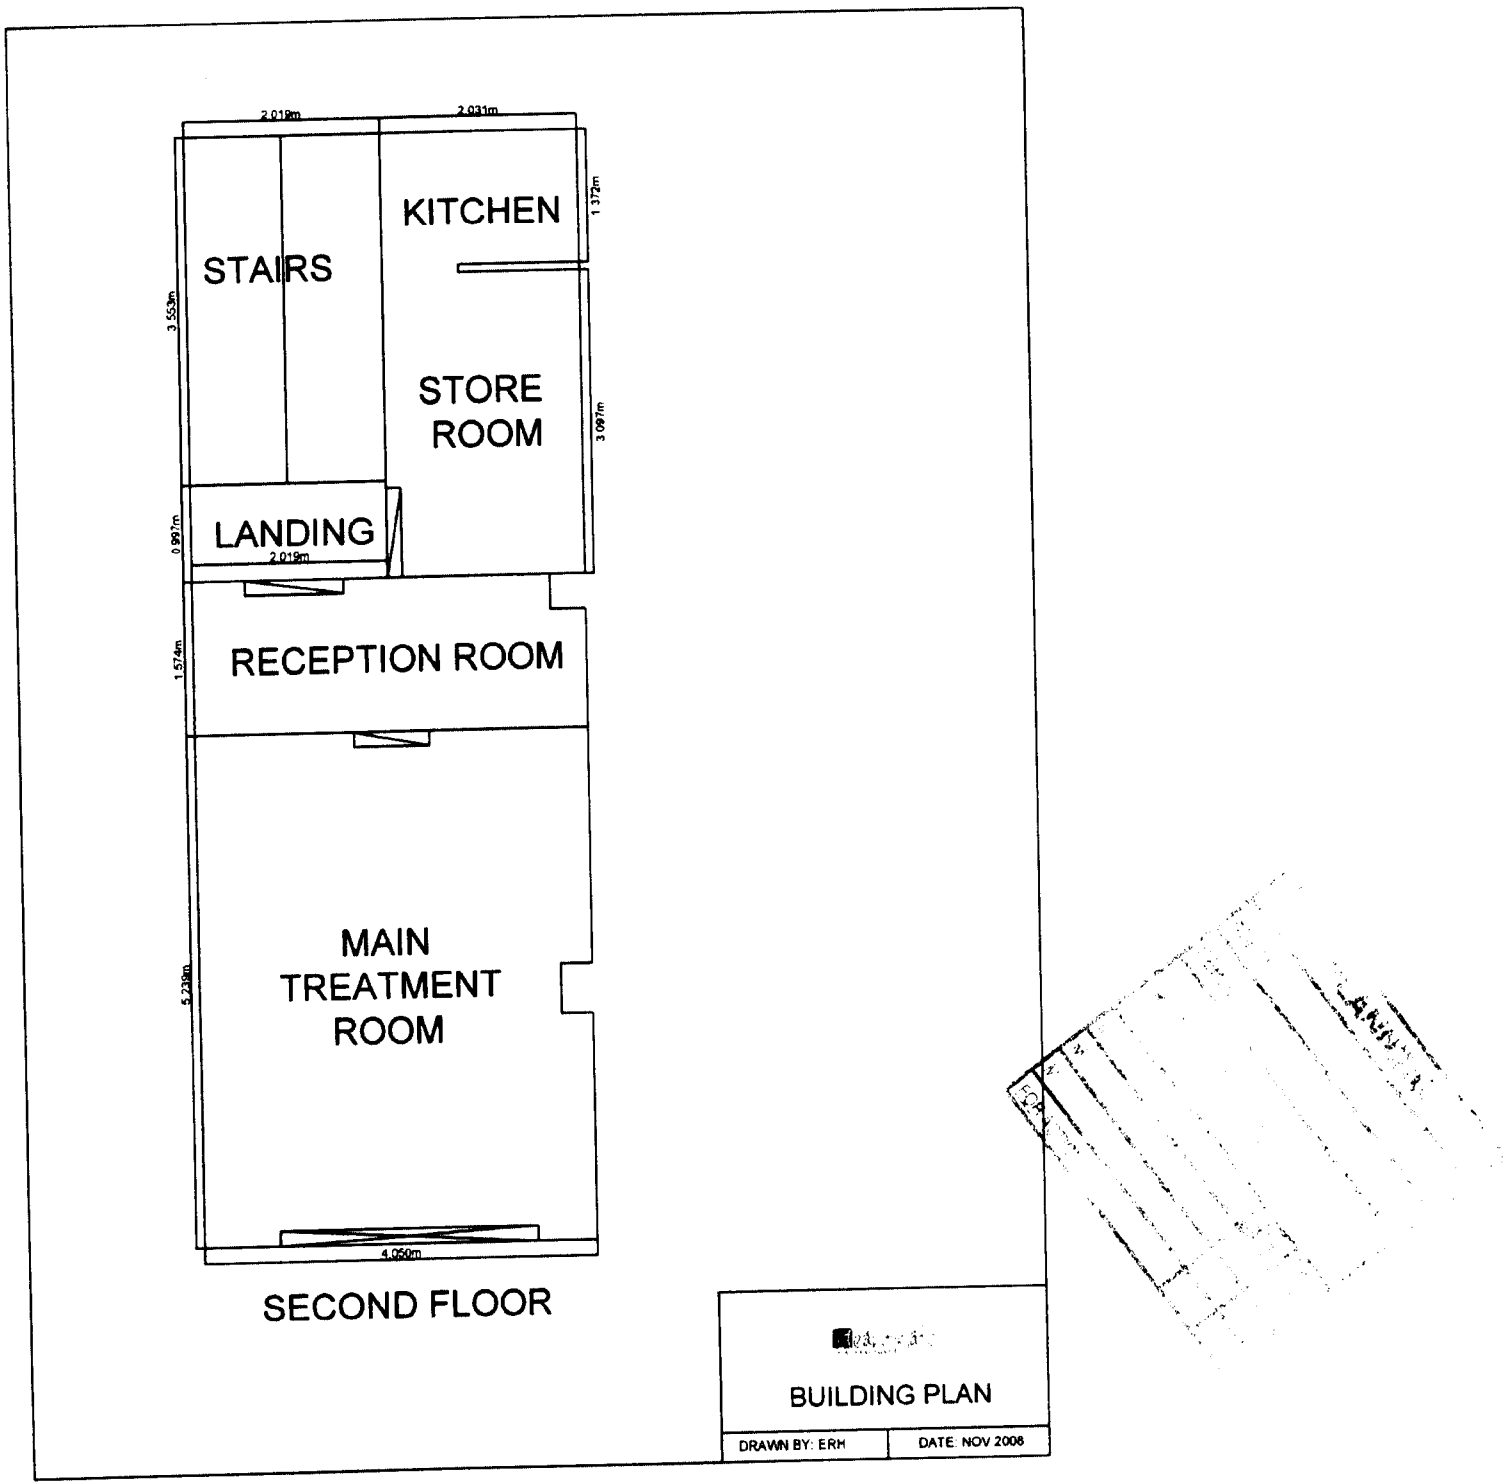

2.019m
2.031m
KITCHEN
1.372m
STAIRS
3.553m
STORE
ROOM
3.097m
LANDING
0.997m
2.019m
RECEPTION ROOM
1.574m
MAIN
TREATMENT
ROOM
5.239m
4.050m
SECOND FLOOR
BUILDING PLAN
DRAWN BY: ERH
DATE: NOV 2008