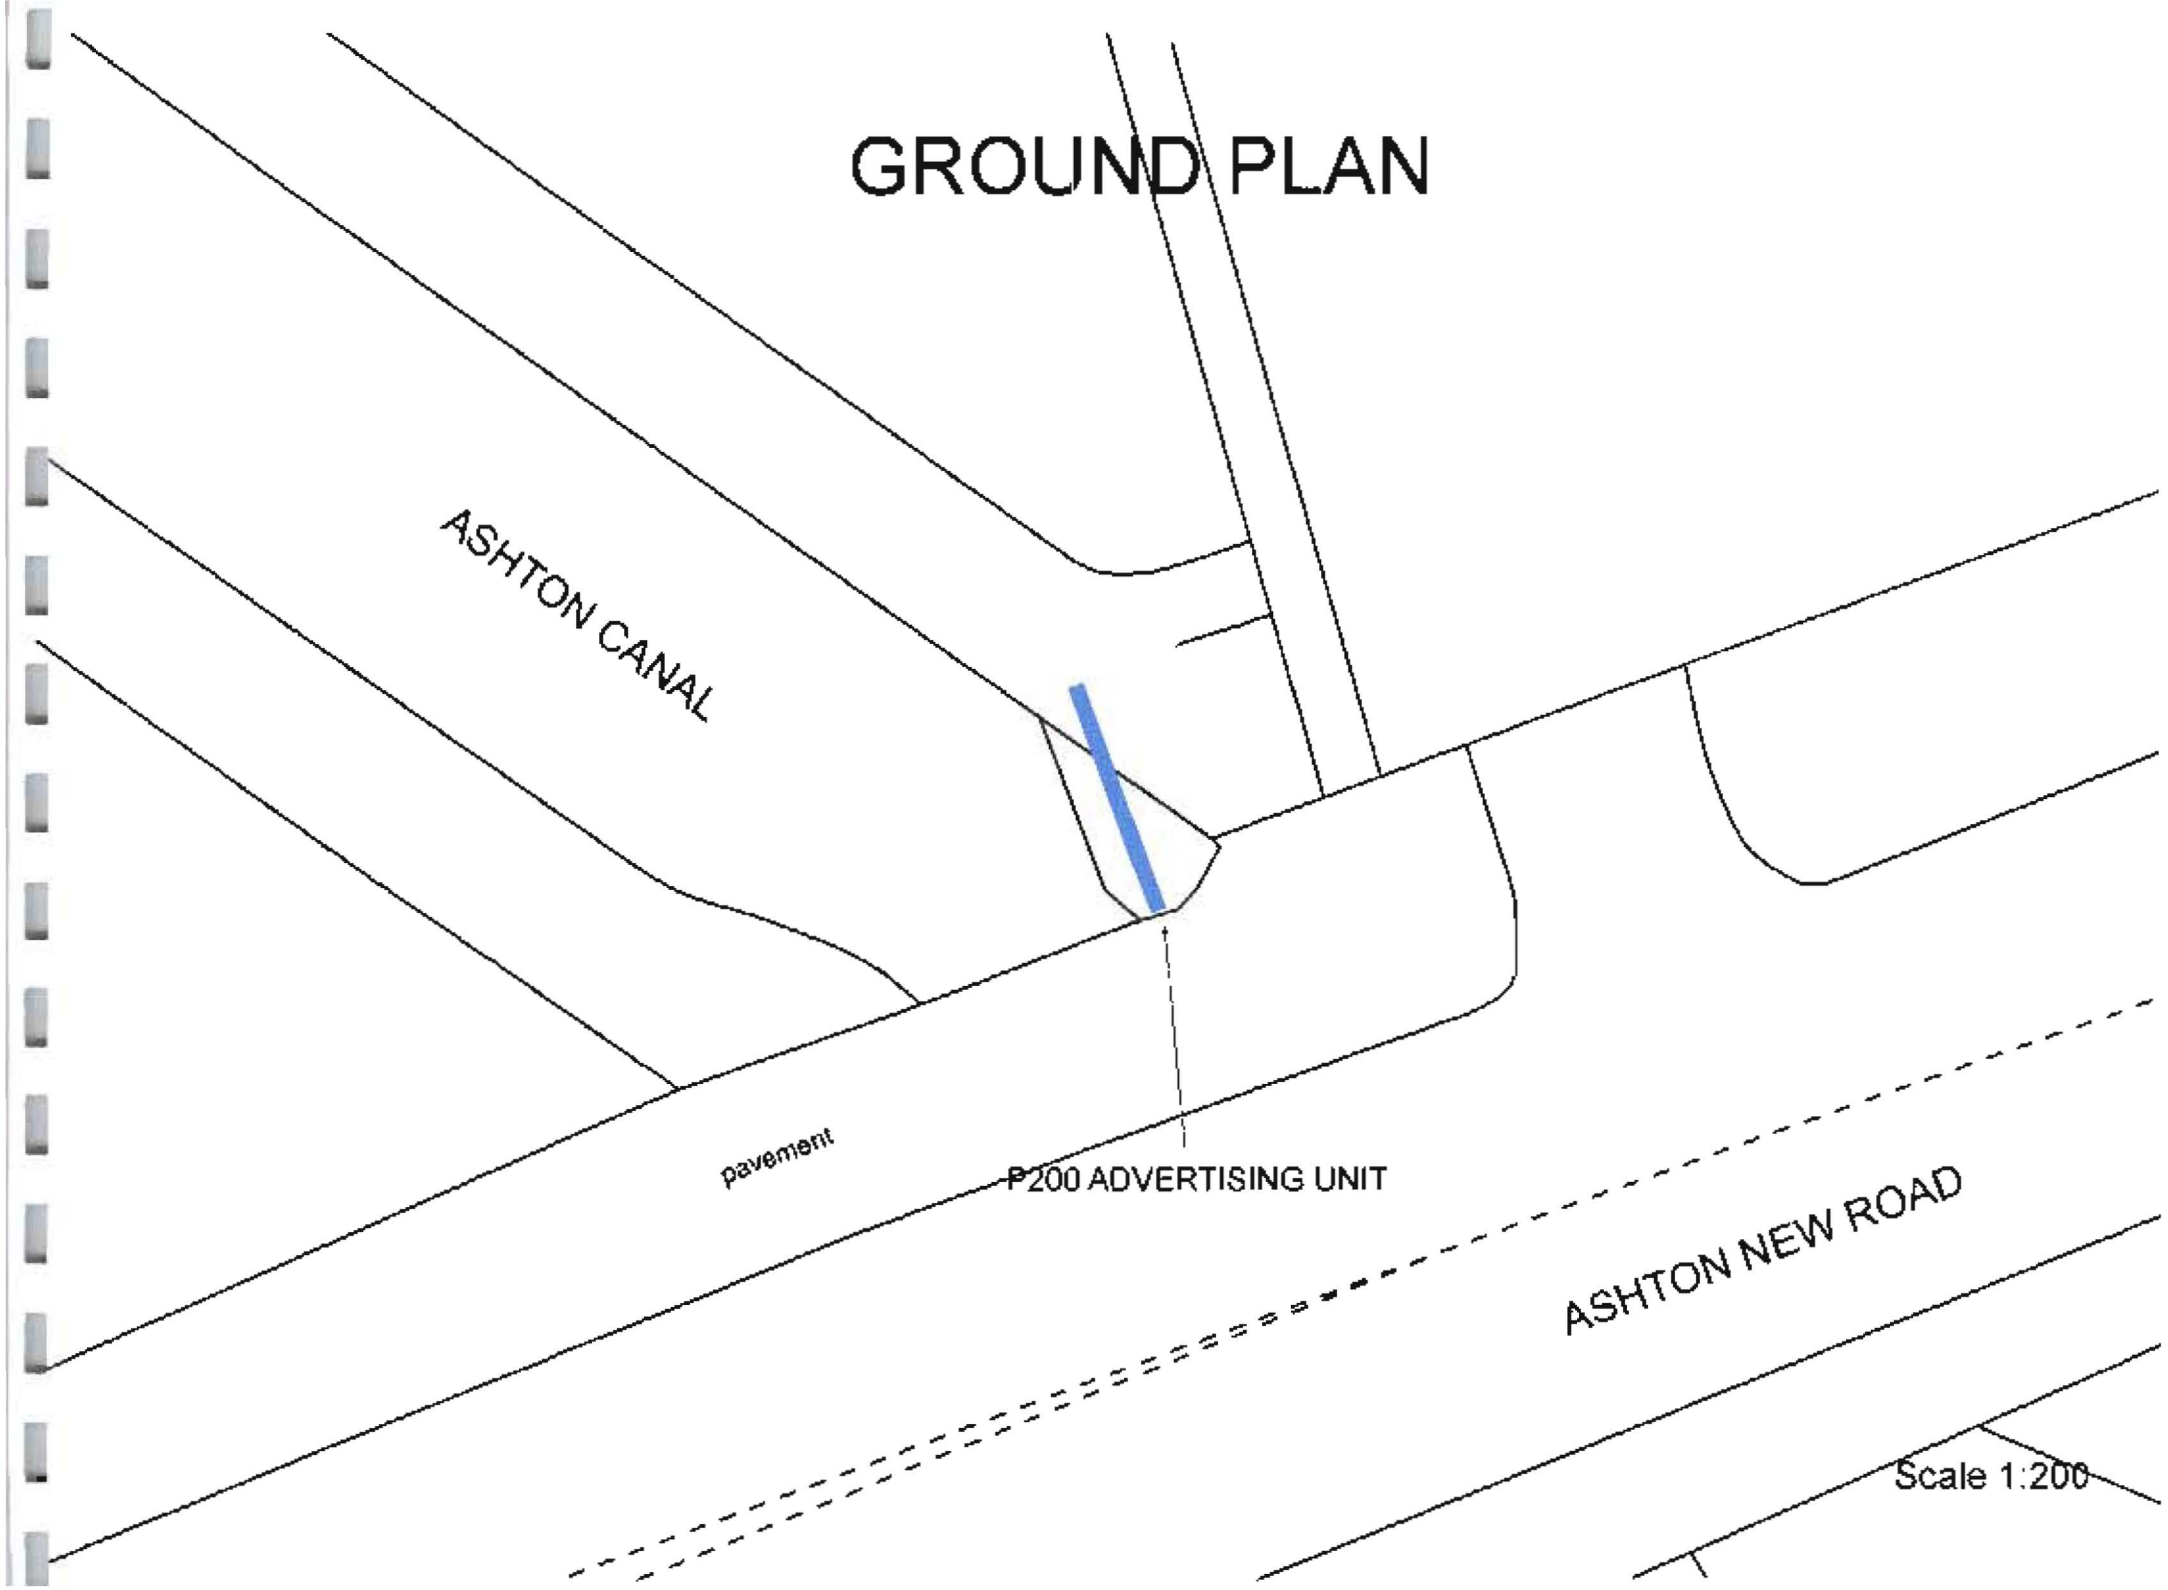
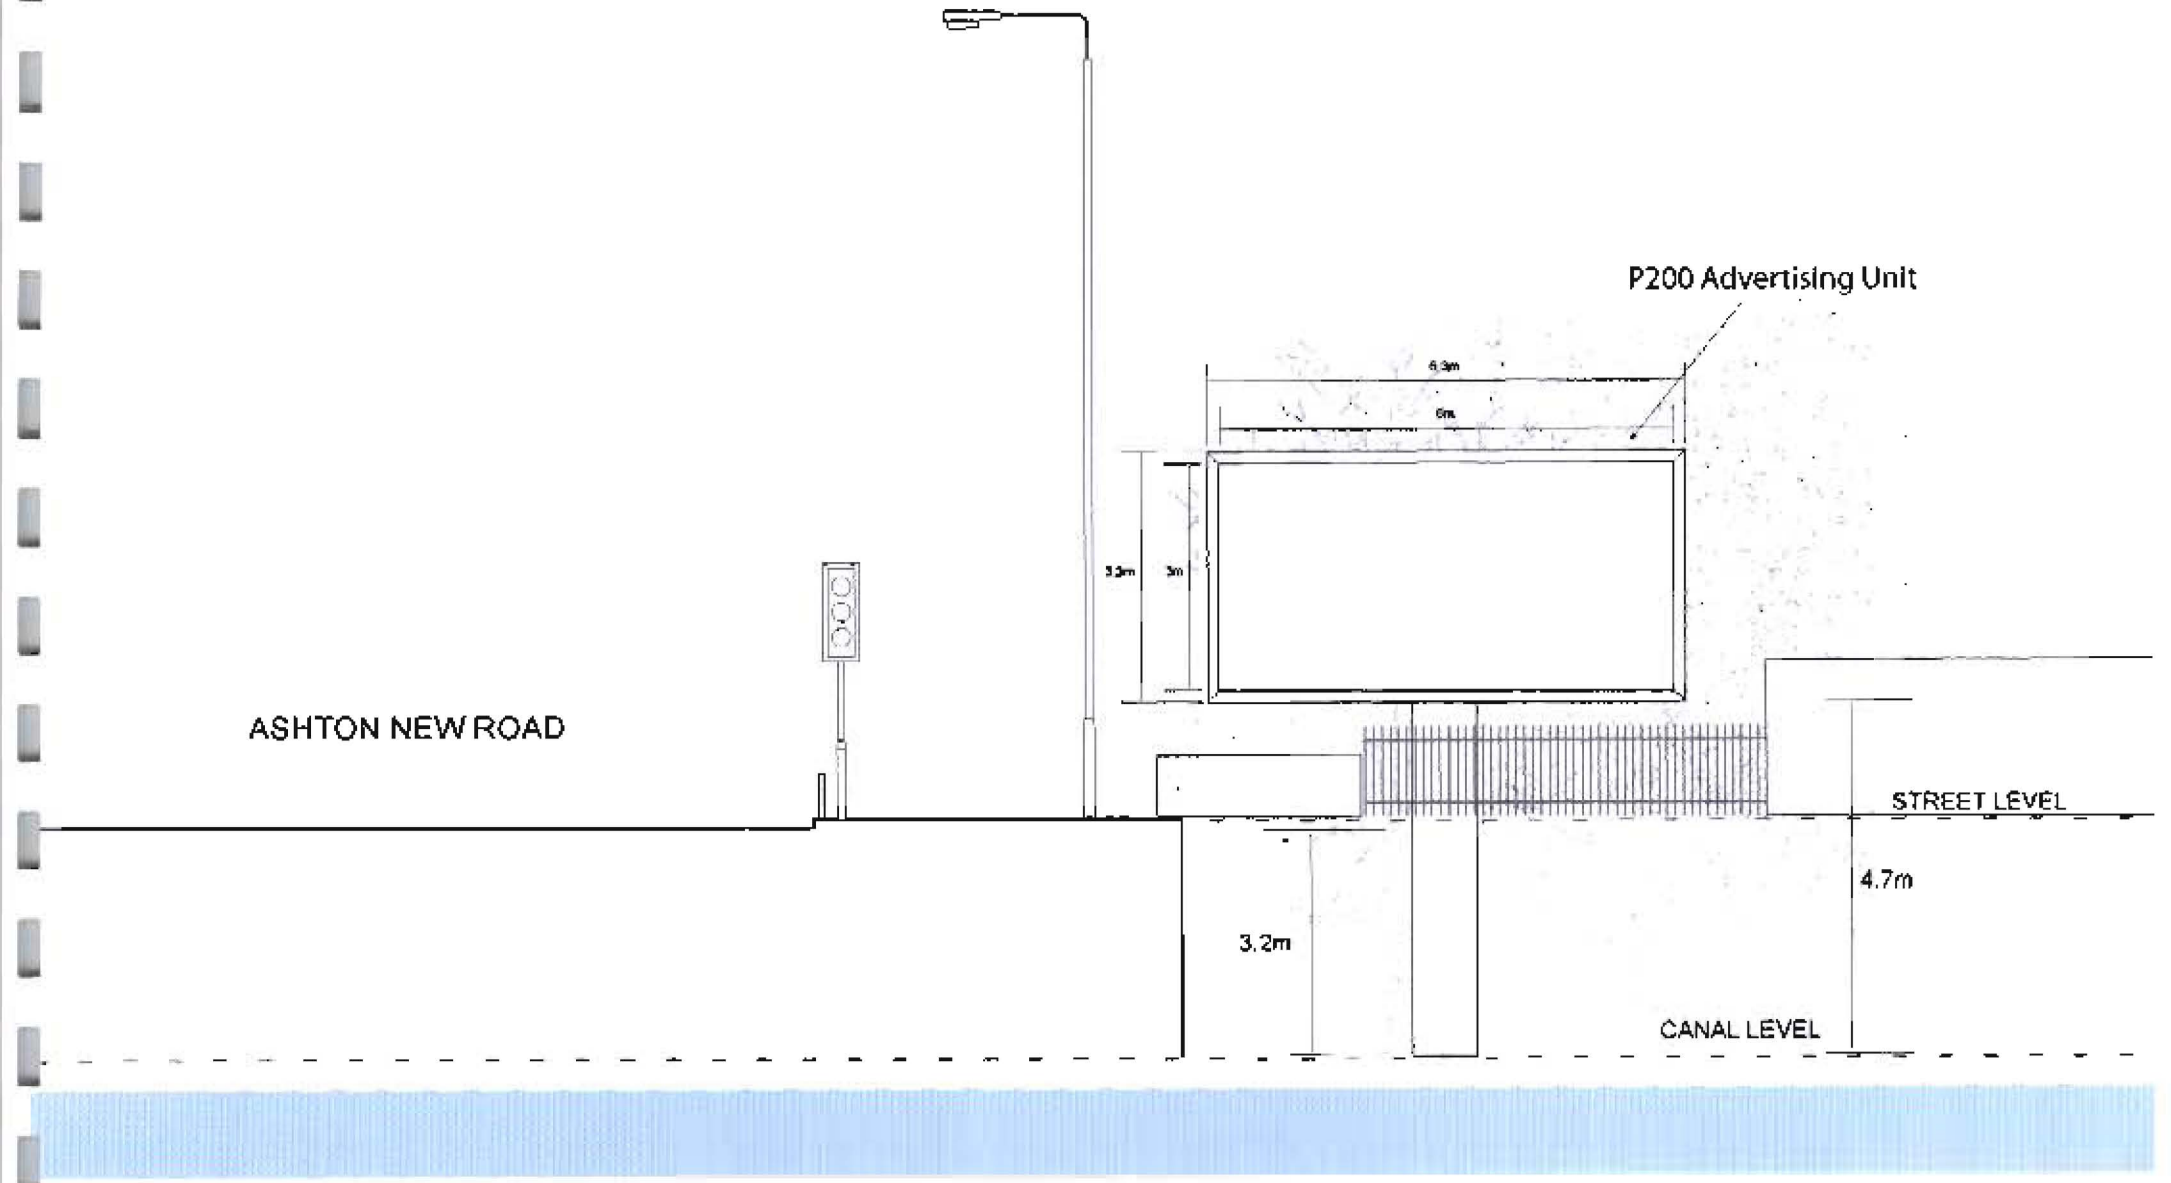
GROUND PLAN

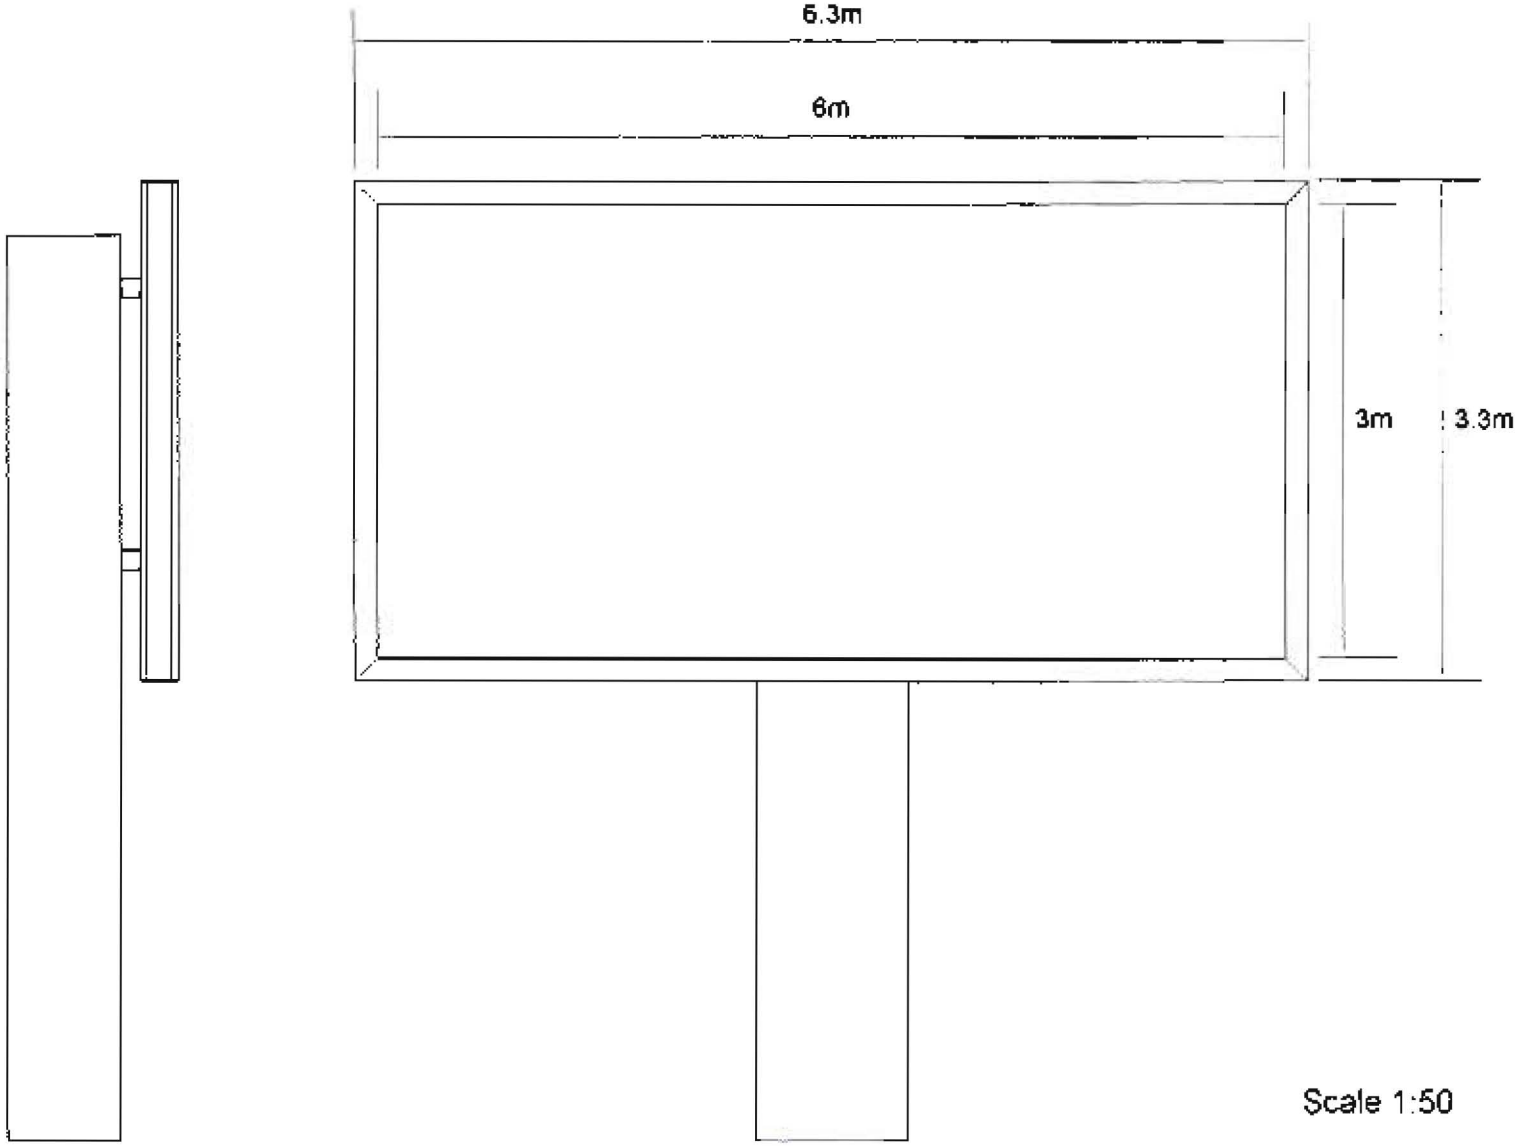

ASHTON CANAL
pavement
P200 ADVERTISING UNIT
ASHTON NEW ROAD
Scale 1:200

ELEVATION



Scale 1:100

P200 ADVERTISING UNIT



Scale 1:50

PANEL SPECIFICATIONS