
BM

26 GILBWOOD ROAD,
NORTHENDEN

1:50



EXISTING
front elevation

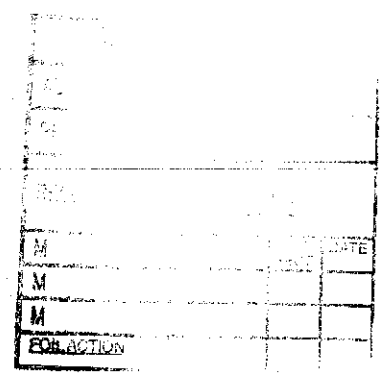

PLANNING
ACKD
REPLIED
RECD 01 APR 2008
M
M
M
FOLLACTION

1:50


26 GIBWOOD RD,
NORTHENDEN



EXISTING REAR ELEVATION

26 GILBWOOD ROAD,
NORTHENDEN.

1:50

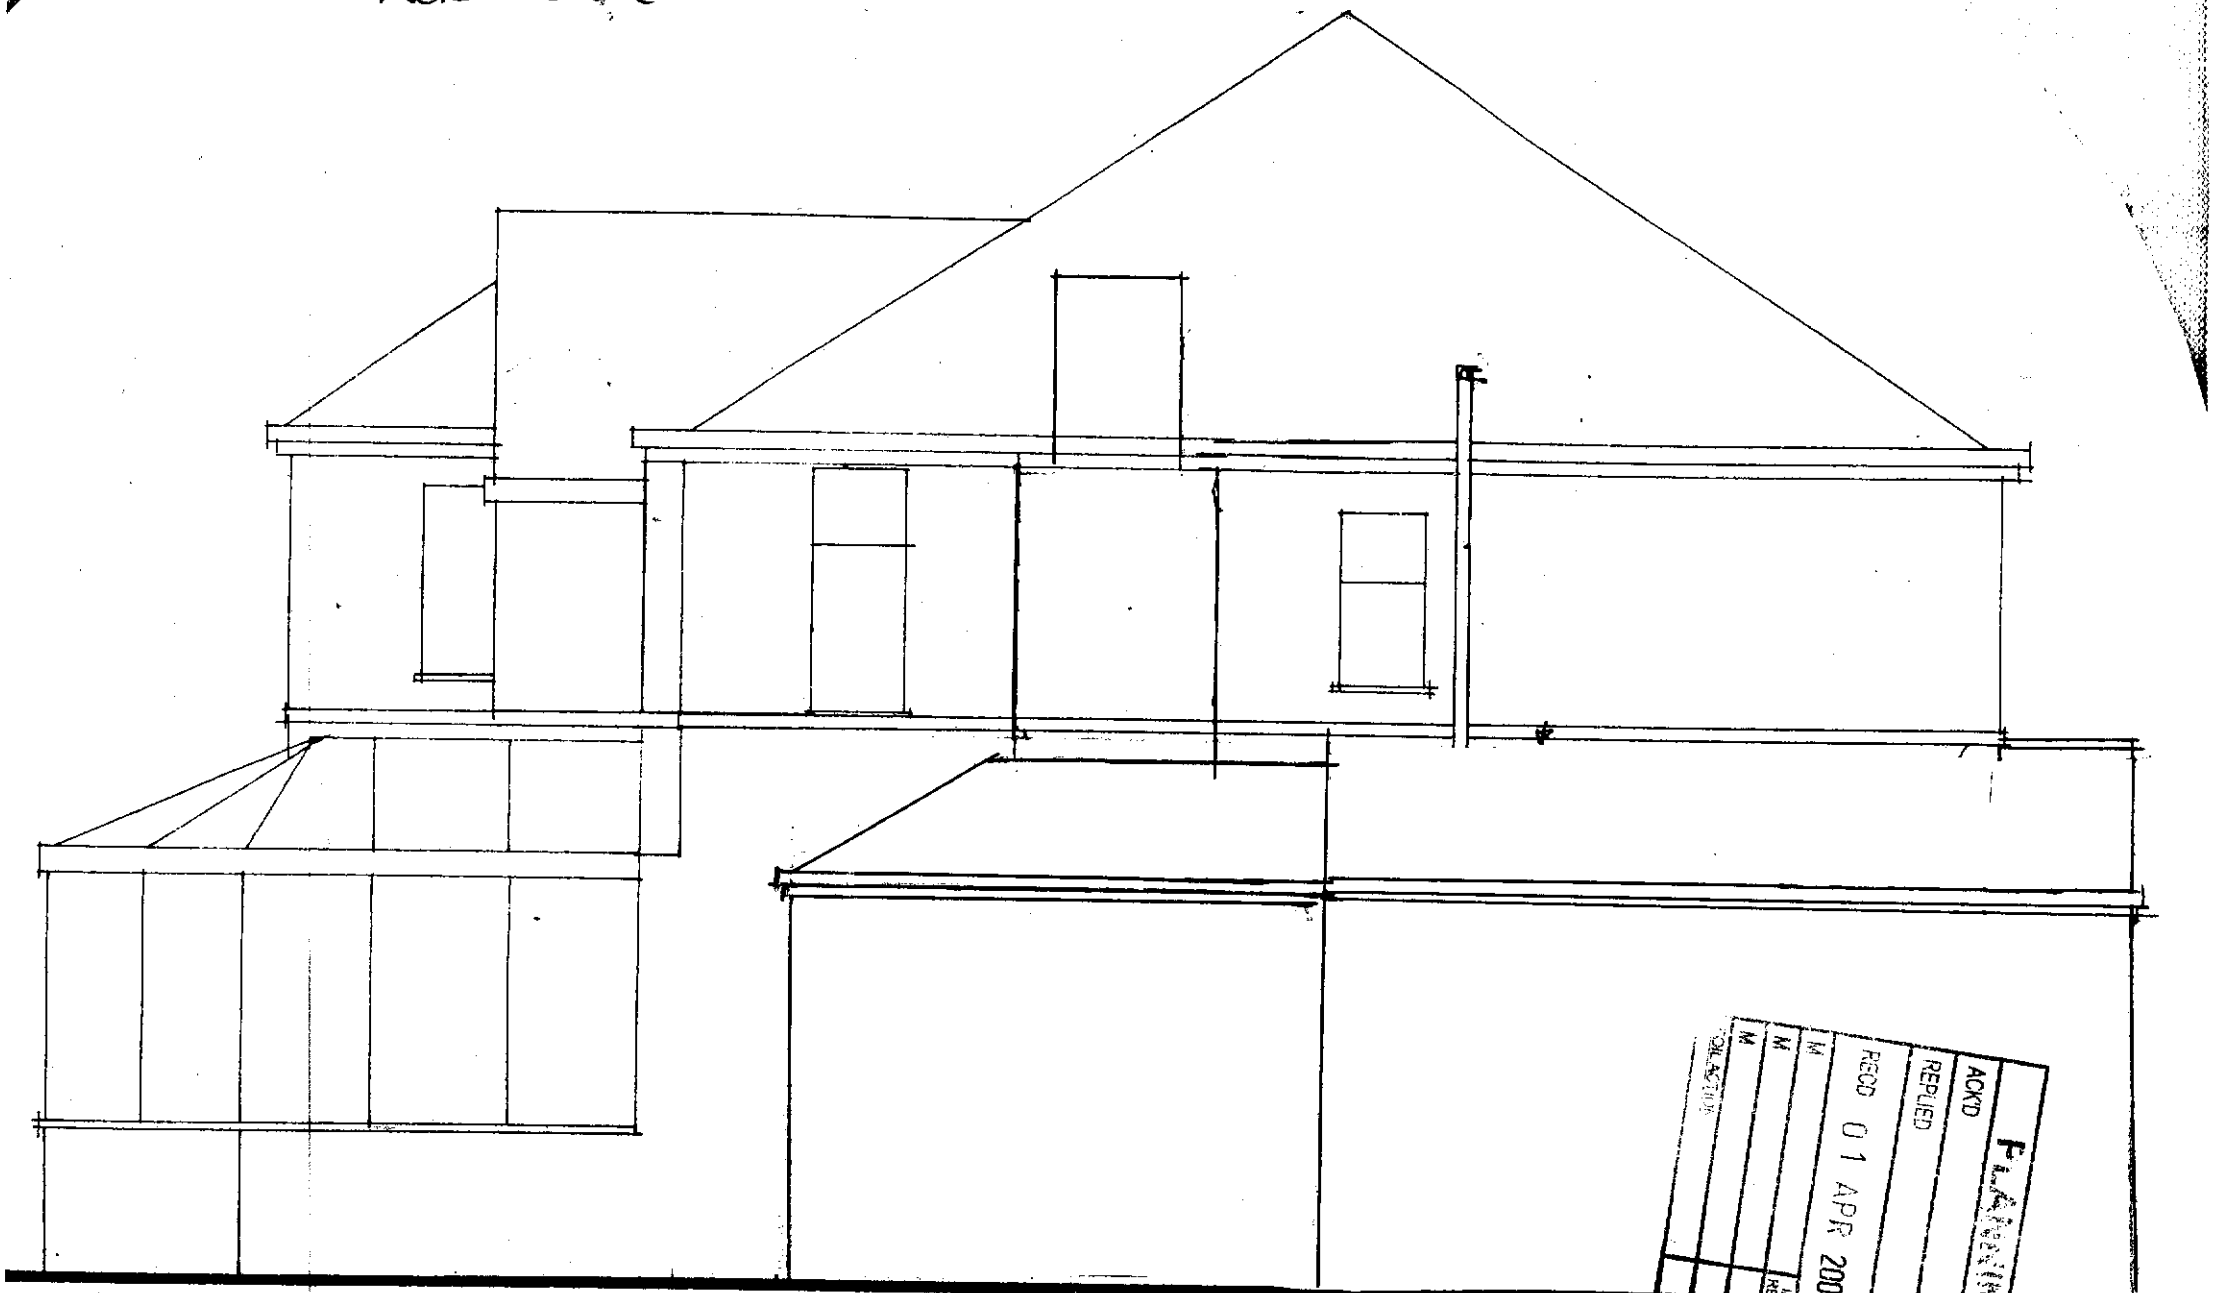

existing

gable elevation