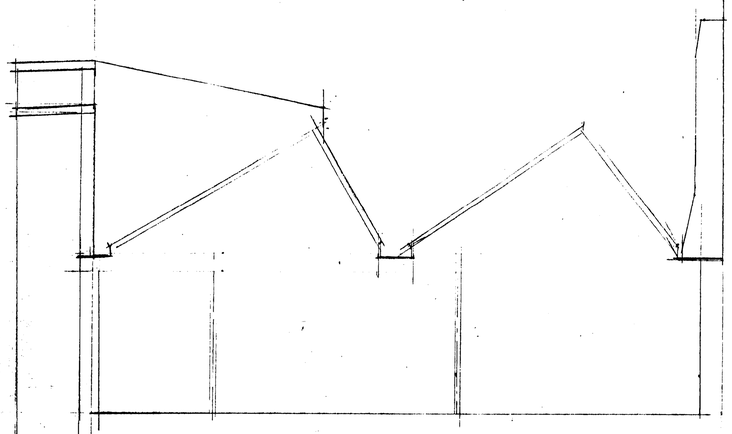

SECTION B-B

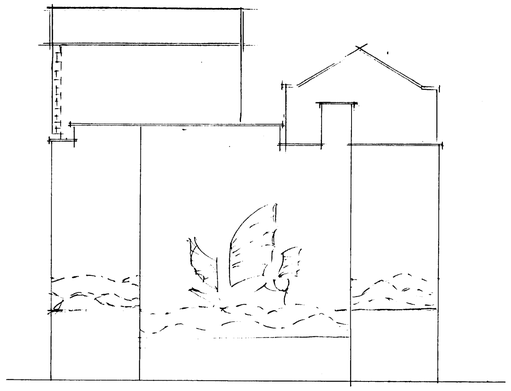

SIDE ELEVATION [1:200]

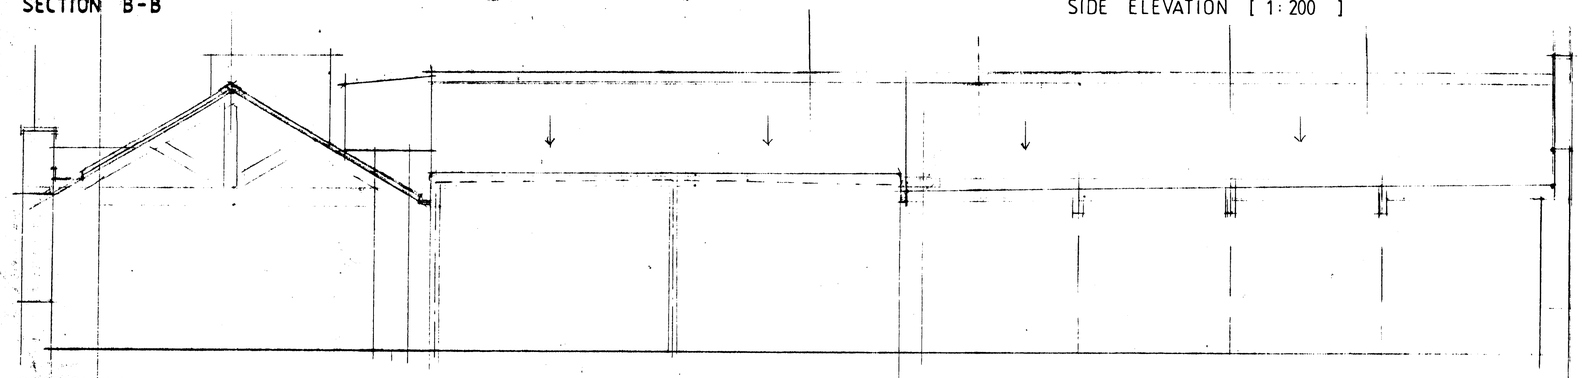

SECTION A-A

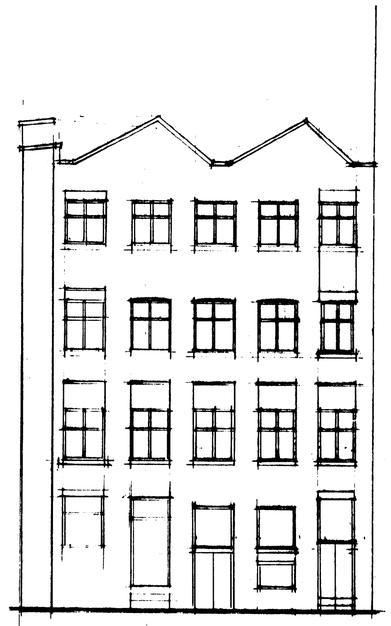

REAR ELEVATION [1:100]

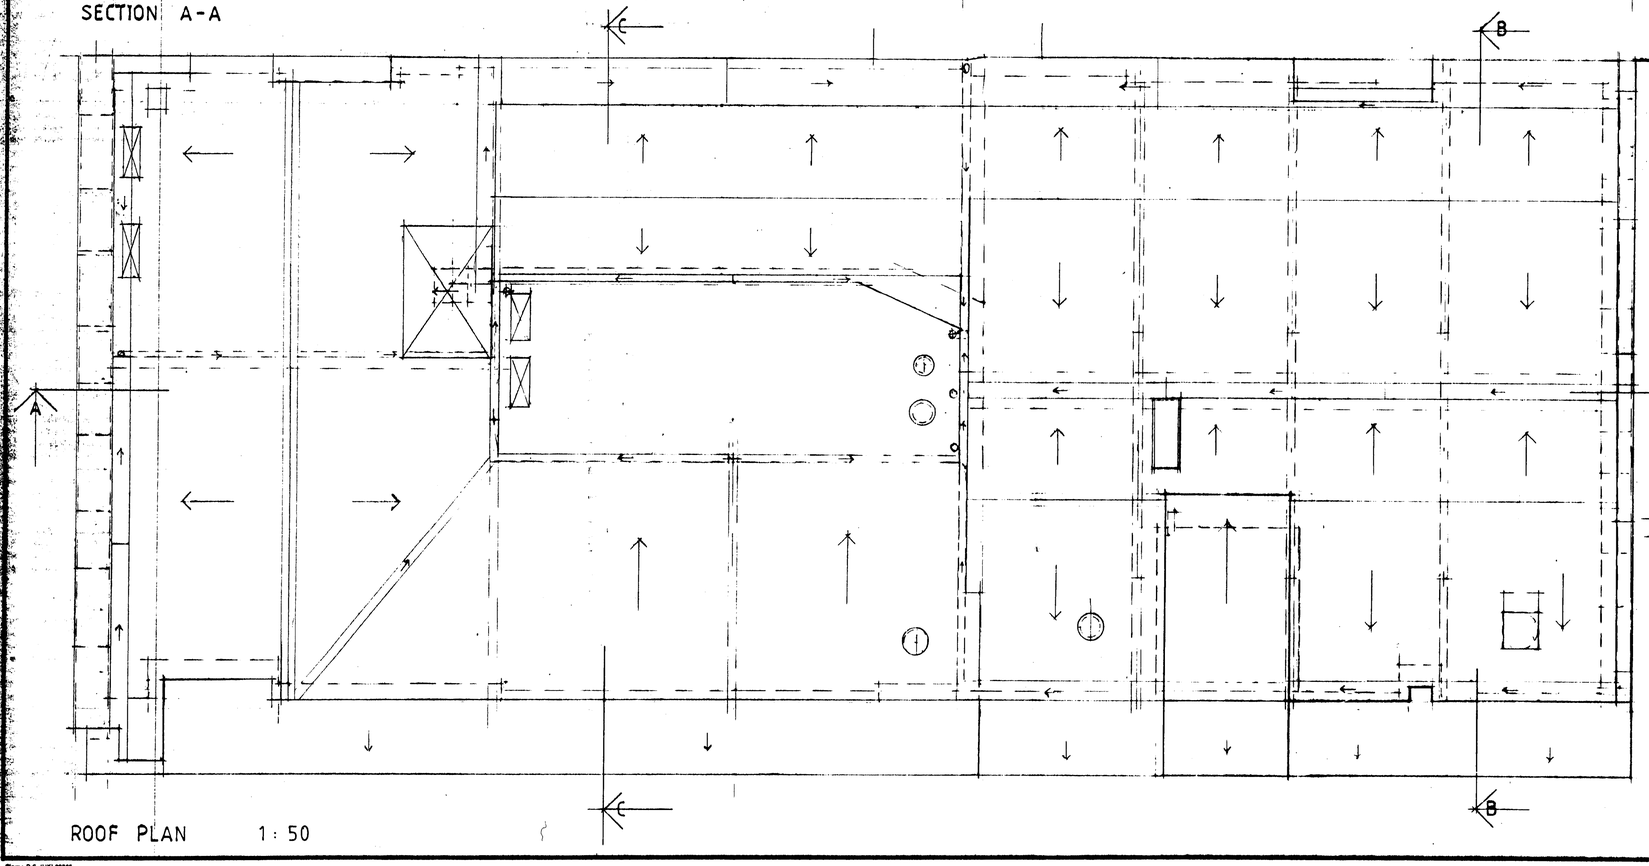

ROOF PLAN 1:50



FRONT ELEVATION [1:100]

...is drawing is ... should not be ... reproduced without prior consent.
Do not scale off this drawing.
All dimensions are to be checked on site.

NOTES:

REVISION

PLANNING
...KD
...ED
...D 26 MAR 2008

CLIENT
WOO SANG
19-21 GEORGE STREET
CHINATOWN , MANCHESTER M1 4HE

JOB TITLE
PROPOSED ROOF REFURBISHMENT

DRG. TITLE
ROOF PLAN AND SECTIONS AS EXISTING

HOLBOROW + ORMESHER
architectural & interior design
Station House
Adams Hill
Knutsford
Cheshire WA16 6DN
telephone : 01565 652275
facsimile : 01565 750501

ISSUE	ORIGINAL	1	2	3	4	5	6	7
REVISION								
DATE								
DRAWN								
CHECKED								
APPROVED								

SCALE 1:50 , 1:100 , 1:200

DRAWING NUMBER 2531/00/01 A.