
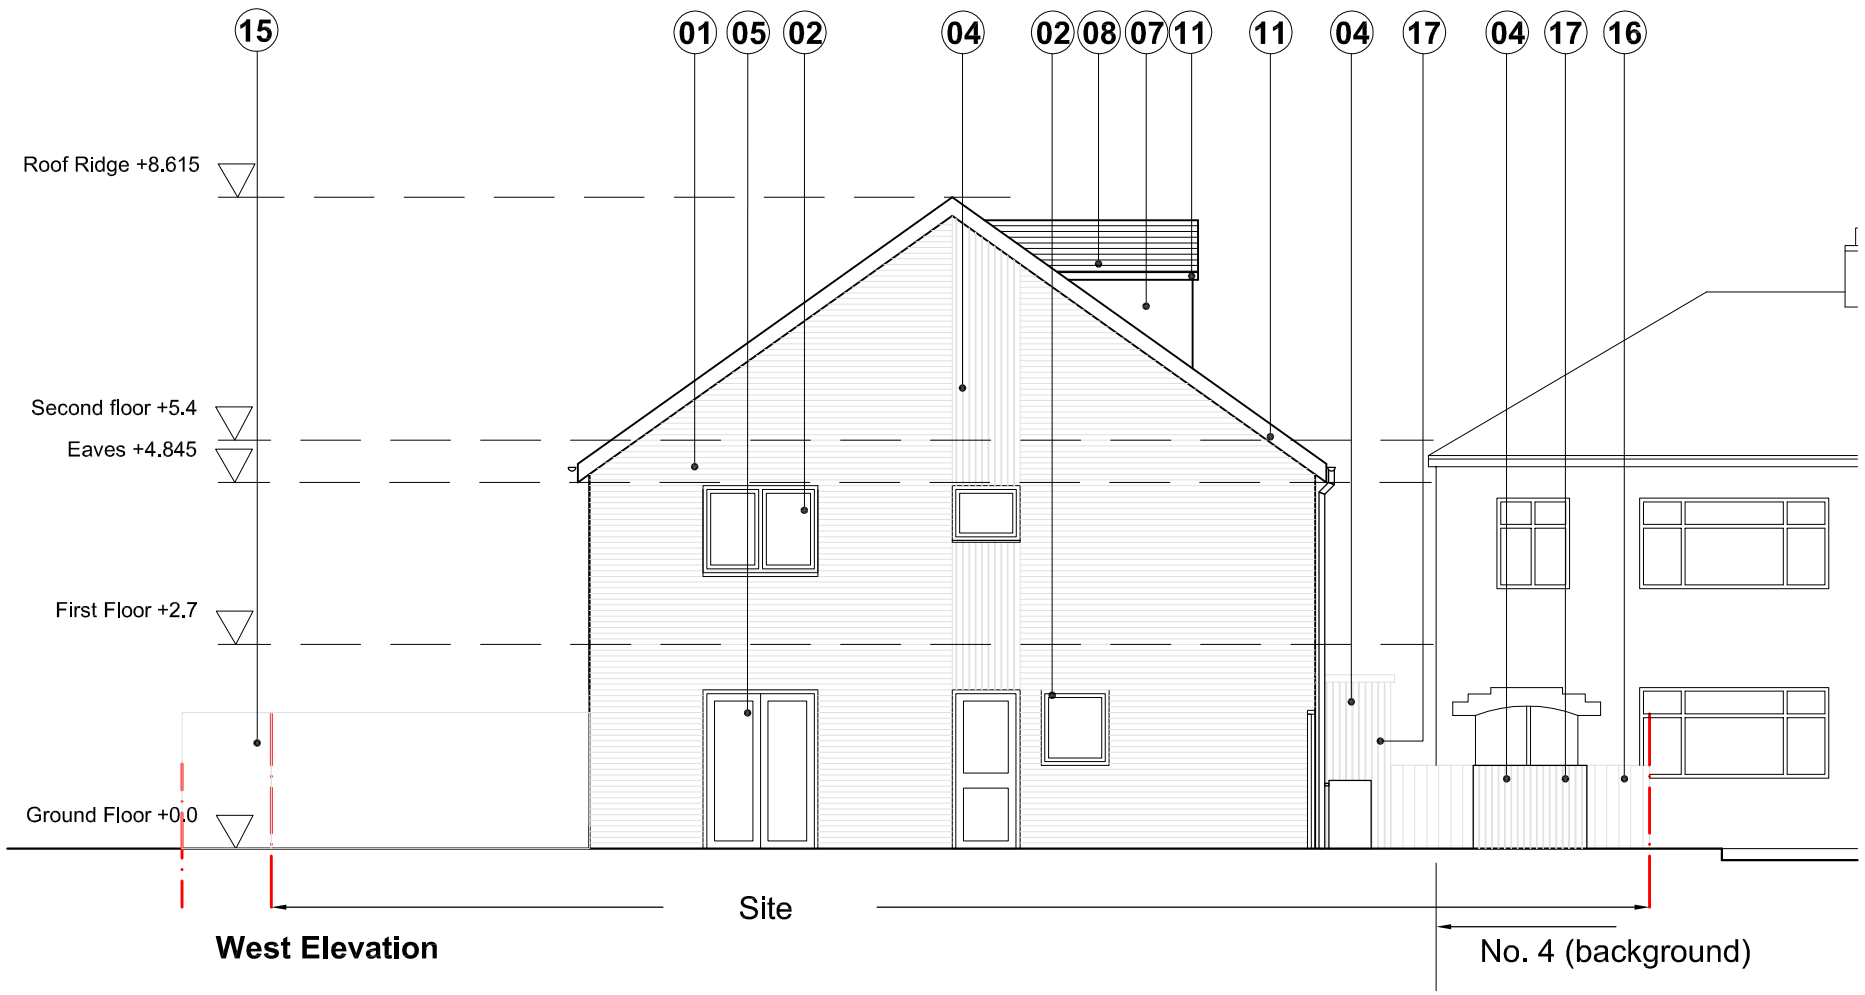


West Elevation

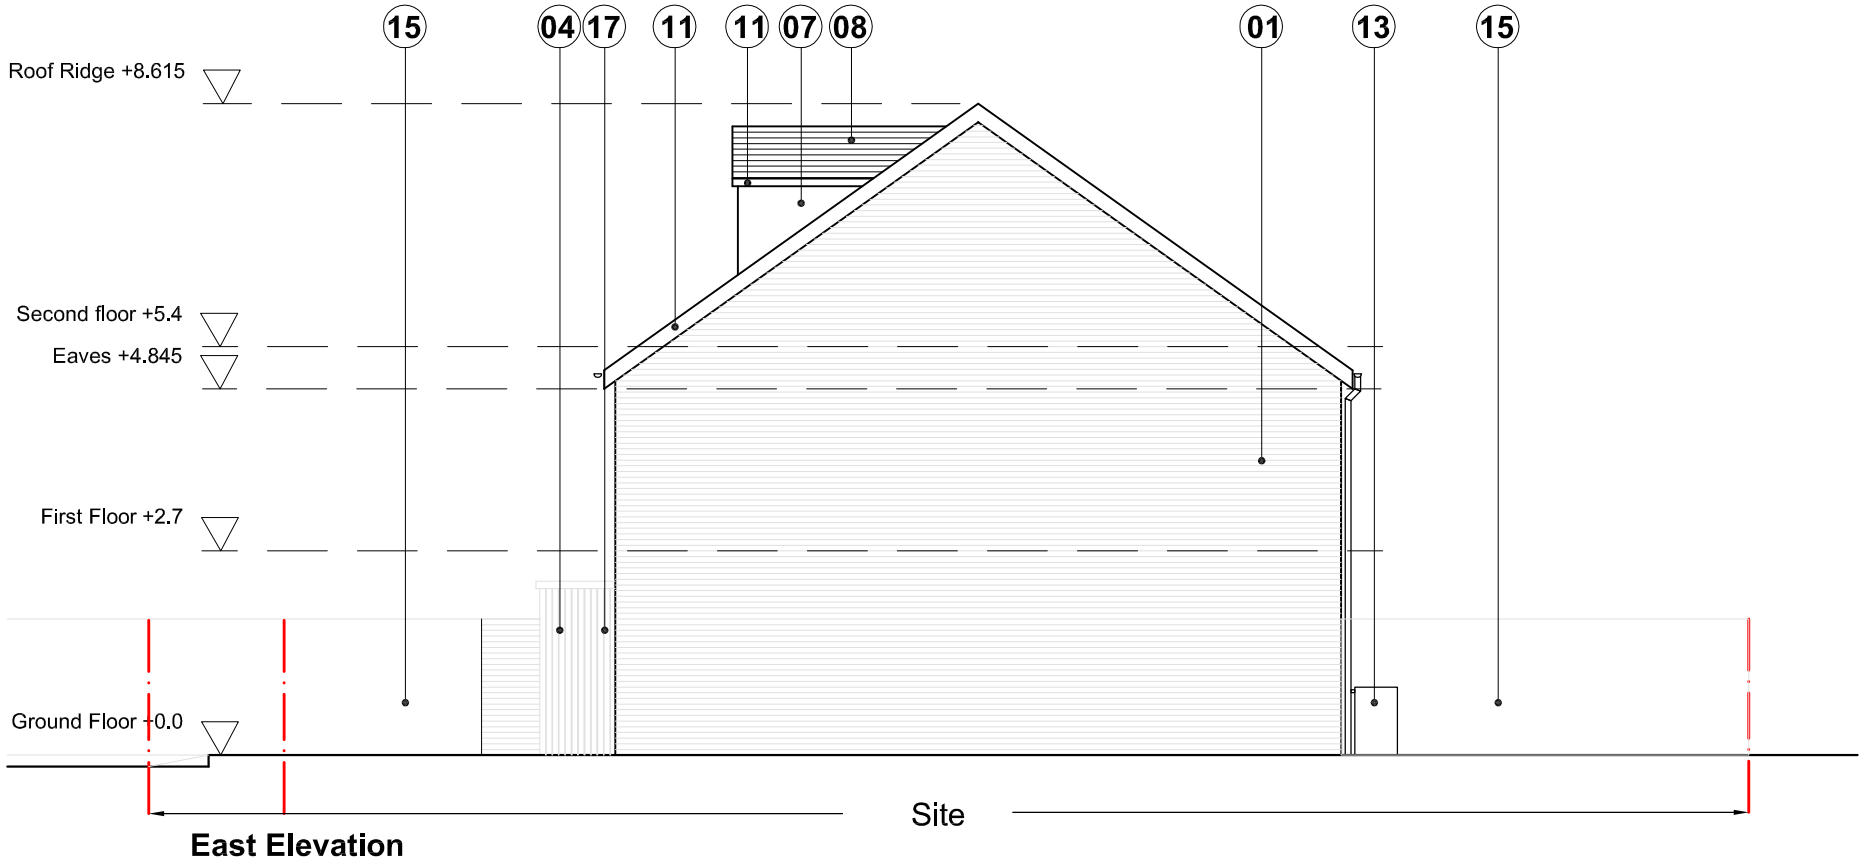

East Elevation

Materials Key

1. Red brick finish
2. Light stained timber frame window
3. Light stained glazed timber framed door
4. Light stained timber cladding
5. Light stained glazed french doors
6. External light
7. Lead finish dormer window
8. Clay tile roof
9. Red brick wall 2.4m high
10. Brick on edge coping
11. Painted timber fascia/soffit board
12. Lightly stained timber gate
13. Water butt
14. Solar thermal panel
15. 1.8m high close boarded timber boundary fence.
16. 1.1m high close boarded timber boundary fence.
17. Bin store

Revision	Description	Date
D	Dormer amended	18/05/10
C	Window removed from second floor bedroom	12/05/10
B	Window position revised to rear bedroom	01/03/10
A	Boundary fence height and material noted	19/01/10

Project

Land at 11 Slaithwaite Drive
M11 4BA

Drawing Name

Proposed East
and West
Elevations

Suburban Studios
www.suburbanstudios.co.uk
COOMBE FARM,
CR0 5HL
020-8654-2310
info@suburbanstudios.co.uk

Job No	090908	Date	Dec 2009
Drawing Number	090908/05	Rev	D
Scale	1:100		
Drawn:	CK	Checked:	--

DO NOT SCALE FROM THIS DRAWING: Any drawing errors or divergences should be brought to the attention of SubUrban Studios at the address shown.