ARTELIA INTERNATIONAL

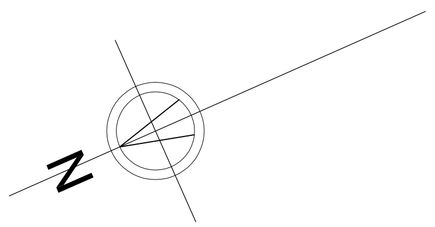

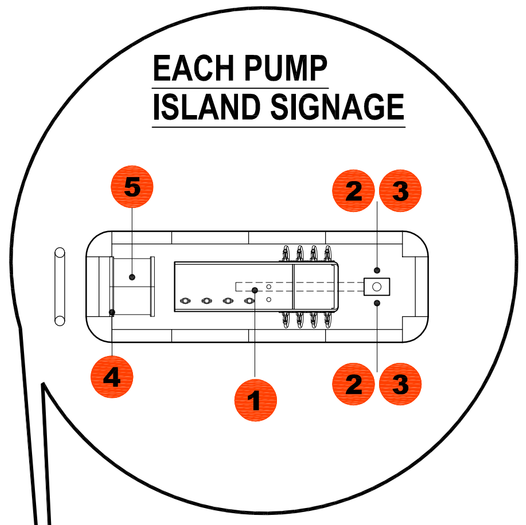

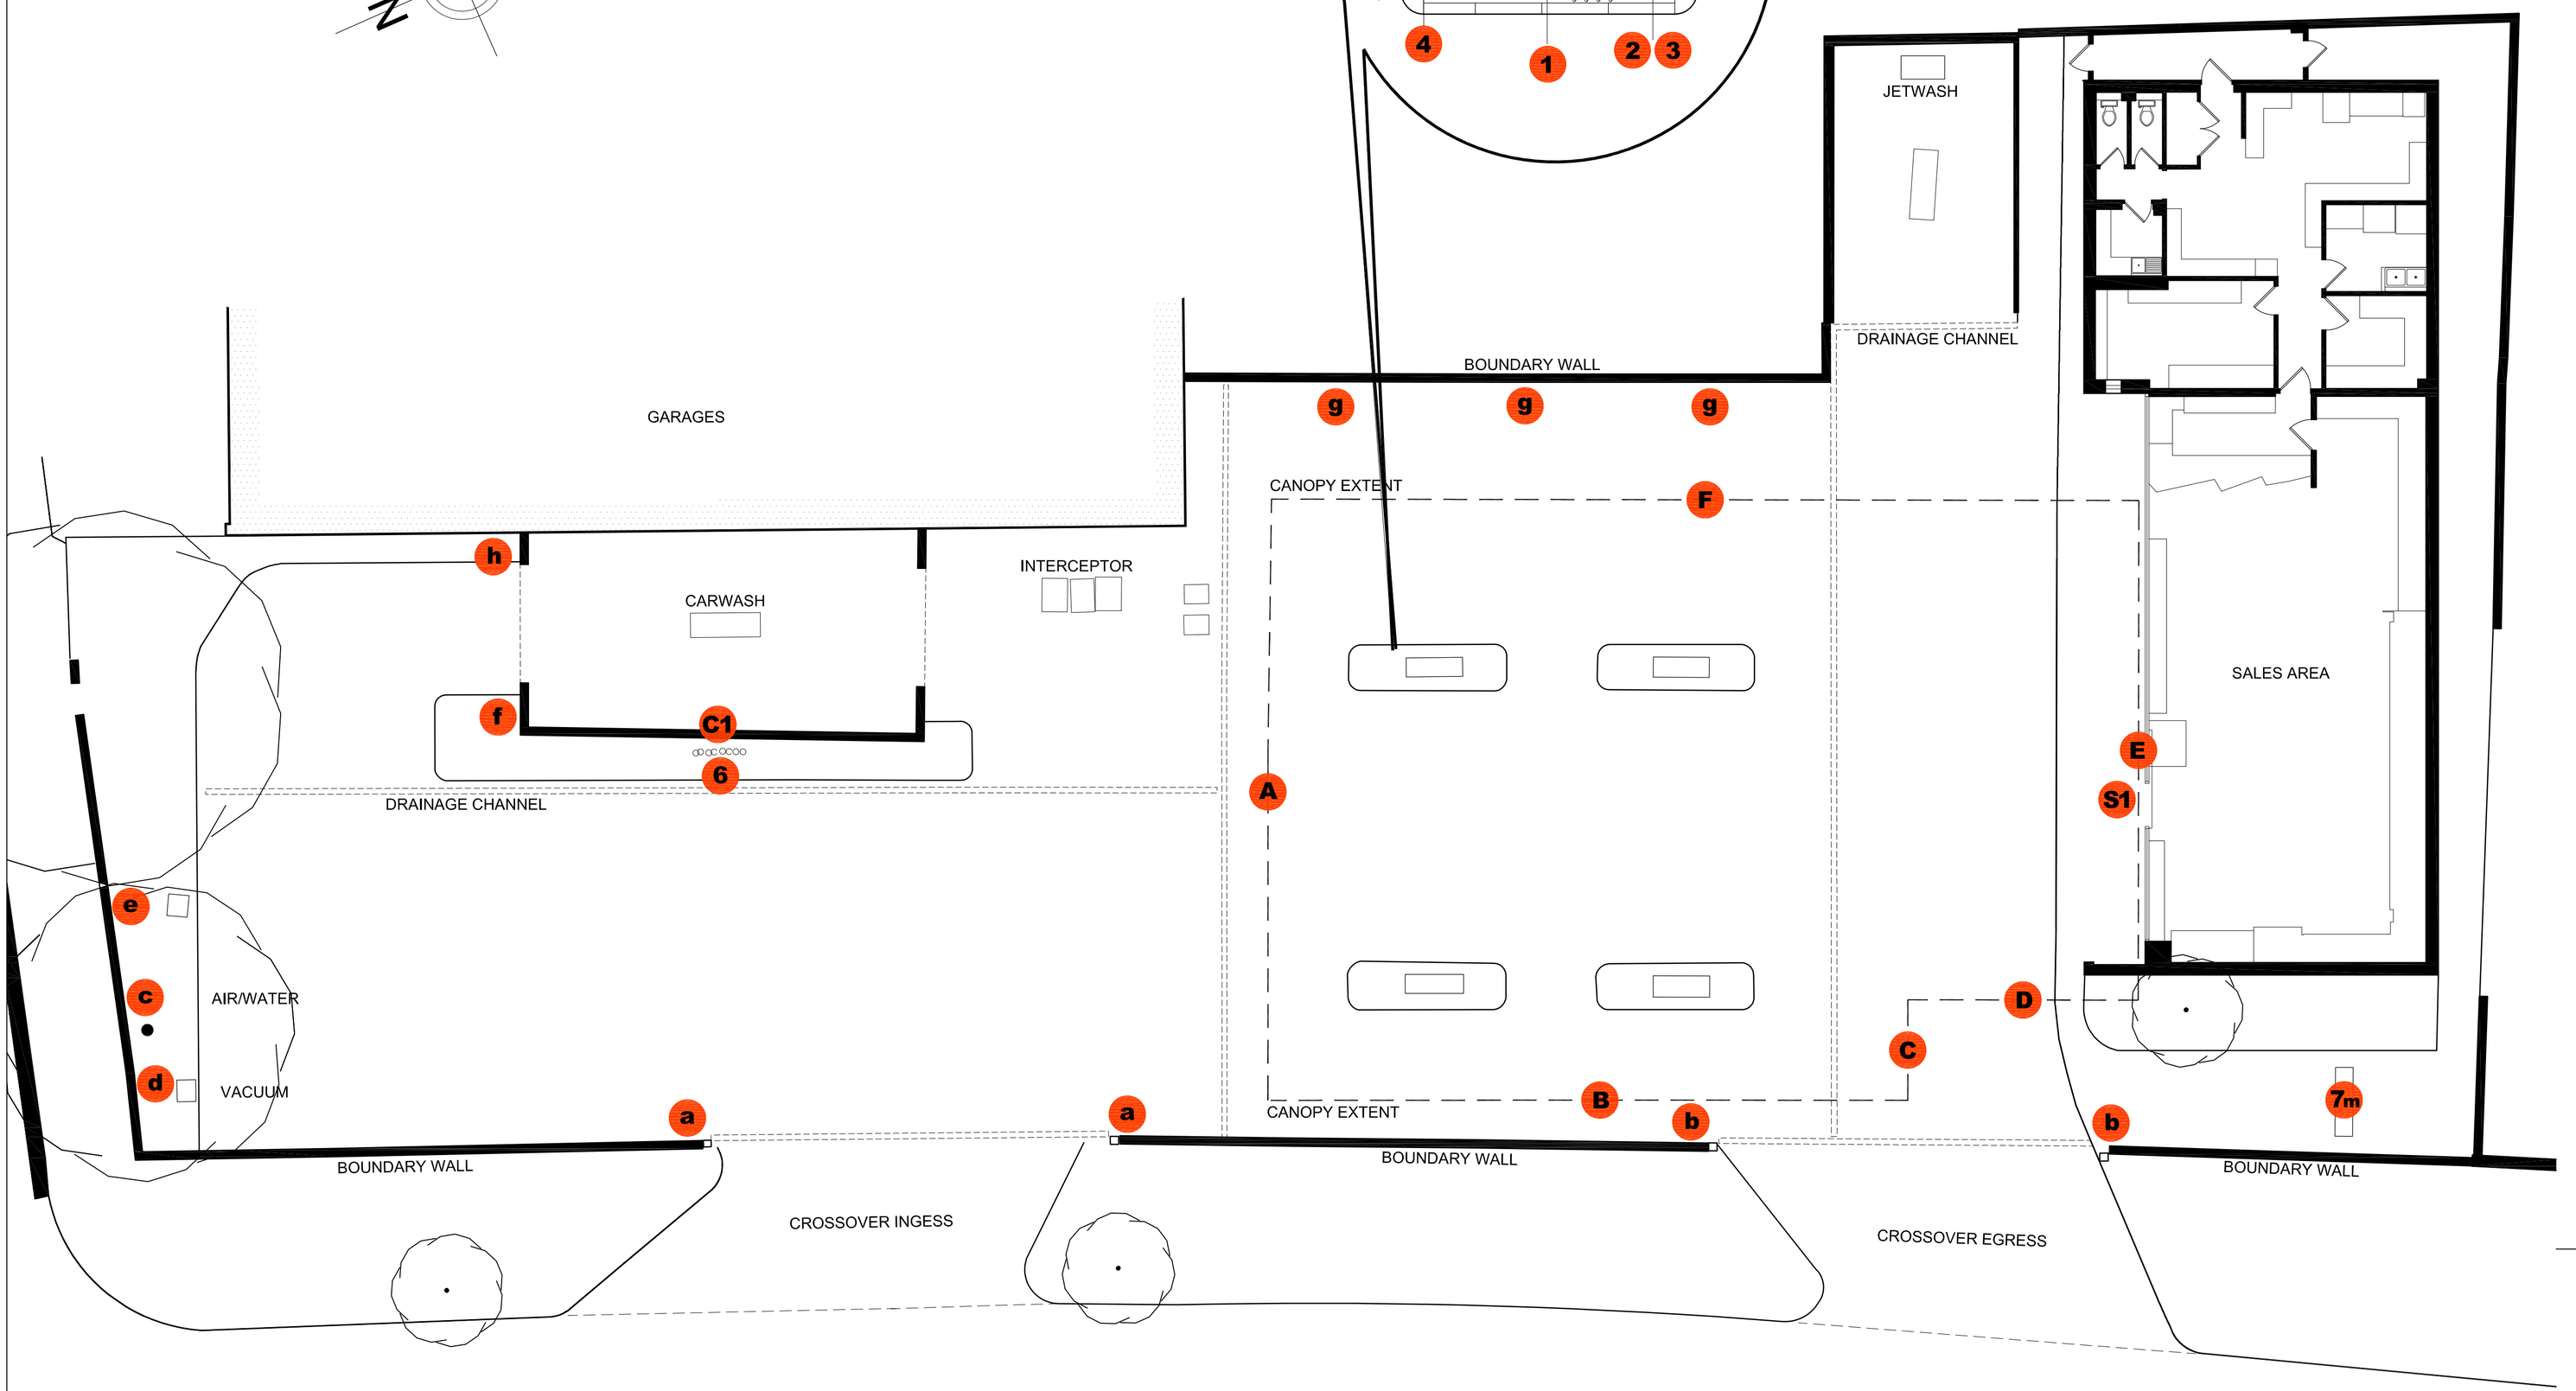

WILMSLOW ROAD

A1 ORIGINAL PLOT SIZE

SCALE (METRES)
0 5 10 15 20 25 30

SITE SIGNAGE KEY

CANOPY (PETROL)

- **A** ELEVATION A: LEVEL 1 CANOPY FASCIA WITH INTERNALLY ILLUMINATED 'PECTEN' & RED LED BAR (ILLUMINATED)
- **B** ELEVATION B: LEVEL 1 CANOPY FASCIA WITH INTERNALLY ILLUMINATED RED LED BAR (ILLUMINATED)
- **C** ELEVATION C: LEVEL 2 CANOPY FASCIA (NON-ILLUMINATED)
- **D** ELEVATION D: LEVEL 2 CANOPY FASCIA (NON-ILLUMINATED)
- **E** ELEVATION E: PAINTED CANOPY FASCIA (NON-ILLUMINATED)
- **F** ELEVATION F: PAINTED CANOPY FASCIA (NON-ILLUMINATED)

REFUELLING AREA

- **1** SPREADER PANEL - 4 No (NON - ILLUMINATED)
- **2** STANCHION POSTER UNITS - 8 No (NON - ILLUMINATED)
- **3** STANCHION PUMP NUMBERS - 8 No (NON - ILLUMINATED)
- **4** CUSTOMER SERVICE UNIT (CSU) WITH BIN, TOWEL HOLDER, & GLOVE DISPENSER - 4 No (NON - ILLUMINATED)
- **5** STANDARD SQUARE BINS - 2 No (NON - ILLUMINATED)
- **6** VENT STACK SIGN - 1 No (NON - ILLUMINATED)

PRIME / PRICE SIGN

- **7m** 7 METRE PYLON SIGN WITH 2 LED PRICE DISPLAYS (EITHER SIDE), SHELL PECTON & DISPLAY PANELS - 2 No (ILLUMINATED ONLY)

SHOP FASCIA

- **S1** ELEVATION S1: NON-ILLUMINATED YELLOW ACM FASCIA ILLUMINATED WHITE COLOURED LETTERS "SELECT" & NON ILLUMINATED TAUPE COLOURED ACM POD WITH WHITE ILLUMINATED INDIVIDUAL LETTERS "deli2go"

CARWASH FASCIA

- **C1** ELEVATION C1: FLAT FASCIA 11000 x 800mm ACM COLOURED FASCIA NON ILLUMINATED

SECONDARY SIGNS (All Non illuminated)

- **a** FREE STANDING DOUBLE SIDED DIRECTIONAL SIGN 'ENTRY /NO EXIT' - 2 No
- **b** FREE STANDING DOUBLE SIDED DIRECTIONAL SIGN 'EXIT /NO ENTRY' - 2 No
- **c** FREE STANDING SINGLE SIDED DIRECTIONAL SIGN 'AIR & WATER' - 1 No
- **d** FREE STANDING SINGLE SIDED DIRECTIONAL SIGN 'VACUUM' - 1 No
- **e** FREE STANDING SINGLE SIDED DIRECTIONAL SIGN ' CARWASH' - 1 No
- **f** WALL MOUNTED SINGLE SIDED SIGN 'CARWASH OPERATION' - 1 No
- **g** WALL MOUNTED SINGLE SIDED DIRECTIONAL SIGN JETWASH' - 3 No
- **h** FREE STANDING DOUBLE SIDED 'POSTER' SIGN - 1 No

ADVERTS DRAWING

RL*dm* project managers & architects

REV	DATE		BY

PROJECT : SHELL FALLOWFIELD, WILMSLOW ROAD, RUSHOLME, MANCHESTER, M14 6AH.

TITLE : SIGNAGE PROPOSAL DRAWING

SHELL UK RETAIL
PO BOX 430
STAINES
TW18 3ZB
UNITED KINGDOM

DRAWN BY :	JSL	SCALE :	1:175
DATE :	27.06.12	PLOT DATE :	27.06.12
CAD FILE :	E:\ARCHIVE\DRAWINGS\10011355_FALLOWFIELD_2012		

DWG No :	1355 - 01	PLG	2012	·