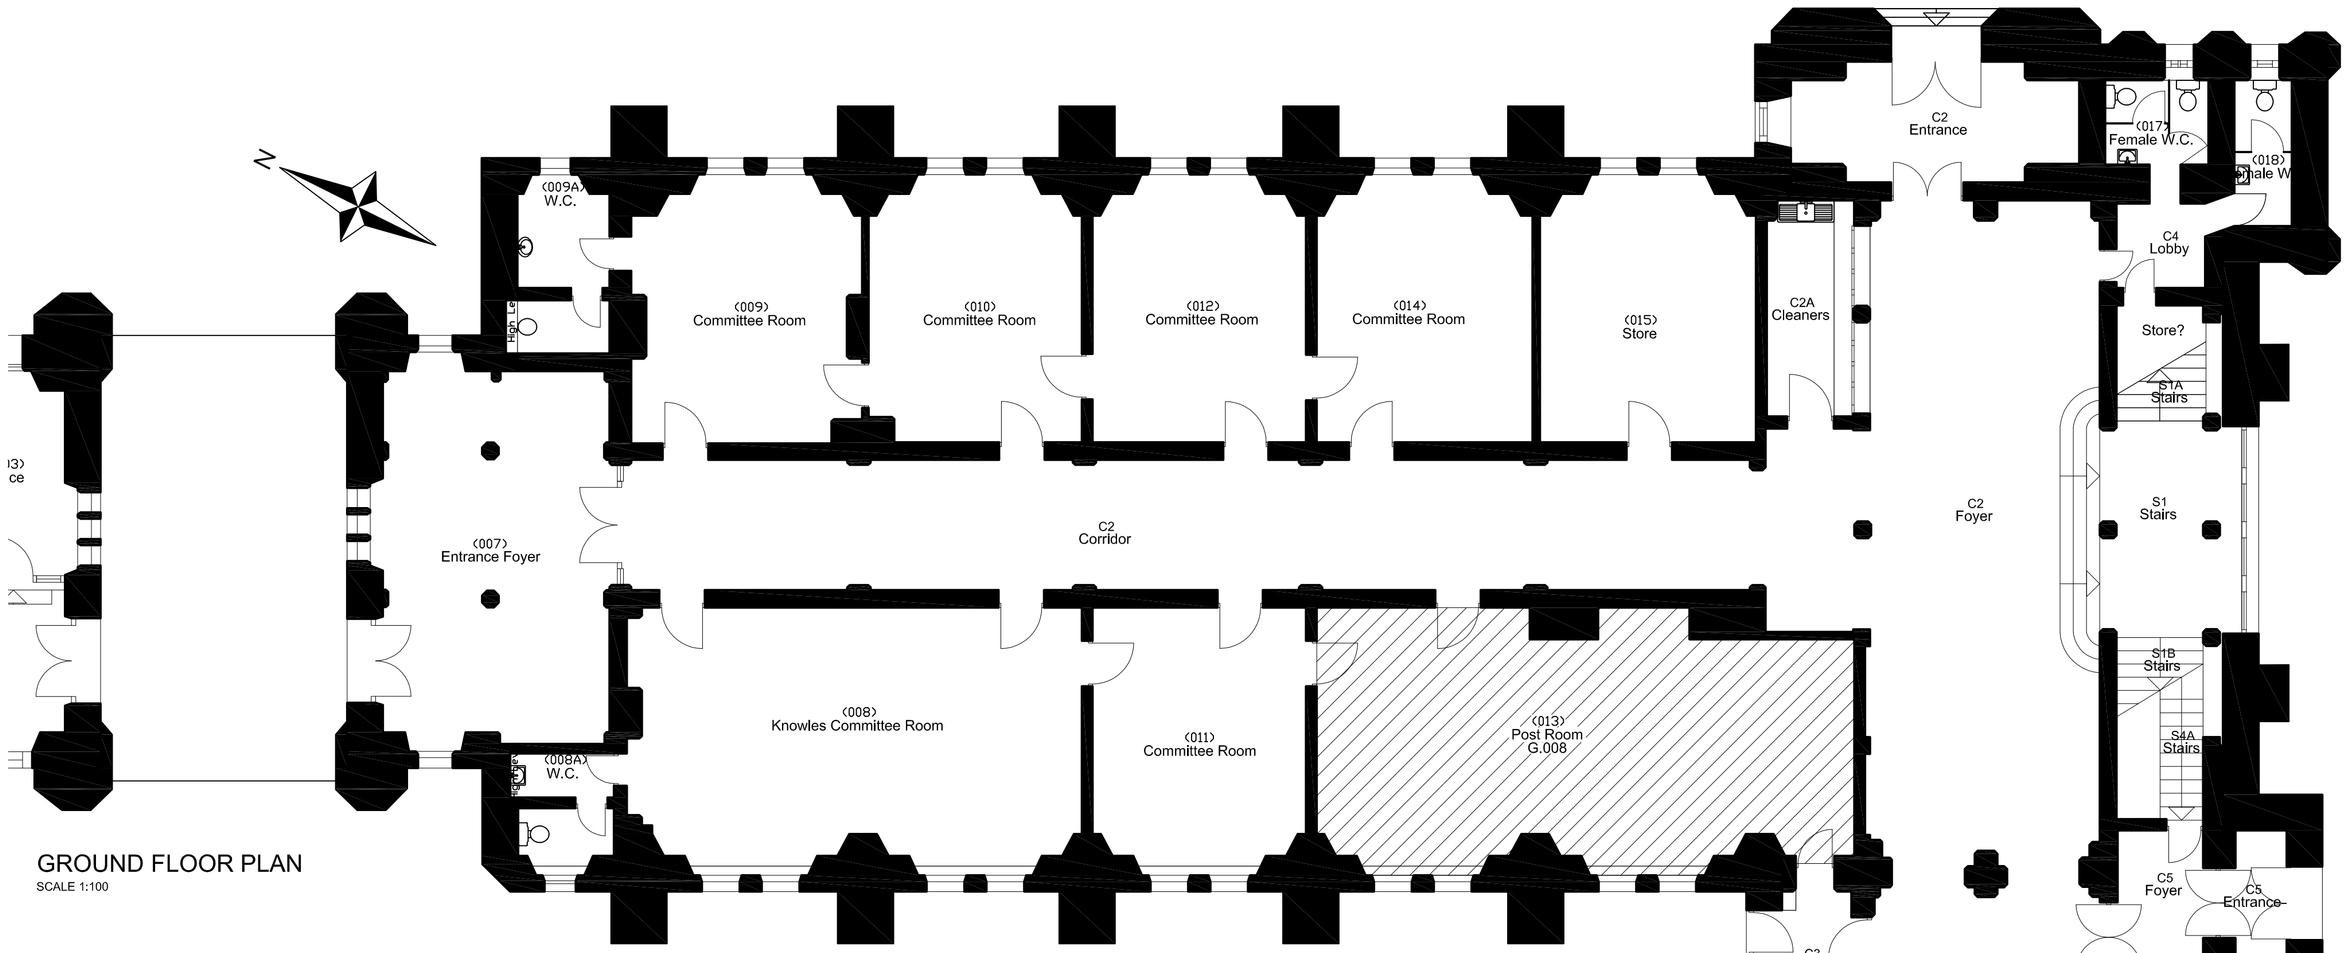

GROUND FLOOR PLAN
SCALE 1:100

0 1 2 3 4 5 10 Metres

Proposed Disabled WC as part of DDA works Contract 4 Listed Building Consent Application number: 097274/LO/2011/C1

SITE LOCATION PLAN
SCALE 1:1250



The University of Manchester

NOTES

1. DO NOT SCALE FROM THIS DRAWING.
2. ALL MEASUREMENTS ARE IN MILLIMETRES UNLESS STATED OTHERWISE.
3. THIS DRAWING IS TO BE READ IN CONJUNCTION WITH THE SPECIFICATION AND ALL RELEVANT ARCHITECTURAL, ELECTRICAL, MECHANICAL AND STRUCTURAL DRAWINGS.

IN ADDITION TO THE HAZARDS/RISKS NORMALLY ASSOCIATED WITH THE TYPES OF WORK DETAILED ON THIS DRAWING, NOTE THE FOLLOWING SIGNIFICANT RESIDUAL RISKS :-

Item	Hazard	Risk
-		

Rev	Description	By	Date	Chk'd	Auth
-					

The University of Manchester

Directorate of Estates
Beyer Building
The University of Manchester
Oxford Road
Manchester
M13 9PL

Tel. 0161 275 7280
Fax. 0161 275 3880

Drawing Status
PLANNING

Project
CREATION OF TOILET FACILITY

Building Name
WHITWORTH HALL

Sub Site Name
WHITWORTH HALL

Site Name
OXFORD ROAD

Drawing Title
SITE LOCATION PLAN

PM	Drawn	Checked	Authorised
JH	CT	–	–
Scale	**Date**	**Date**	**Date**
1:100 @A1	08/03/12	–/–/–	–/–/–

Drawing No.
005AA-5822-A003

Revision