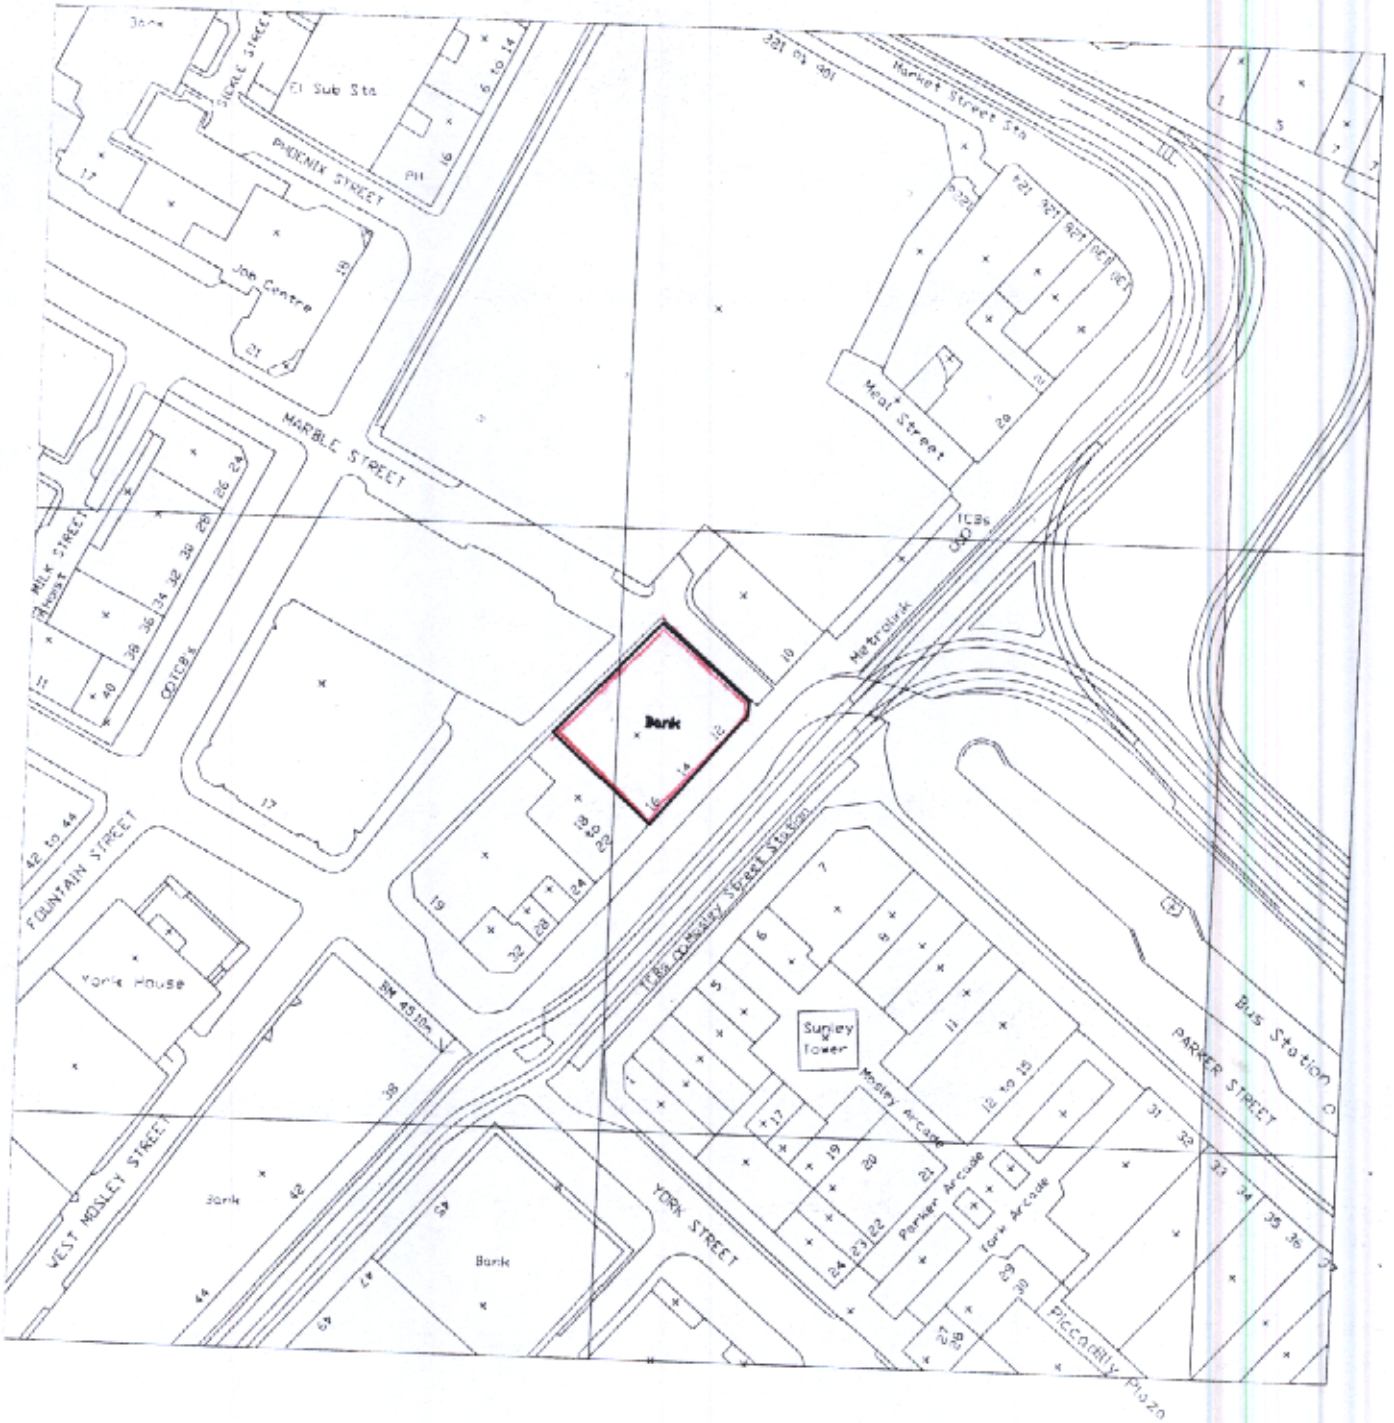


PLANNING
ACK'D
REPLIED
RECD 24 JAN 2008

REVISIONS

PREMISES NAME
MANCHESTER
12 MOSLEY STREET

PREMISES CODE
50 45-08-88

PROJECT No. 771901

DRAWING No. 02

REV

DESCRIPTION
LOCATION PLAN

DATE 23/01/03

SCALE 1:1250

DRAWN MAB

Network Property Management
Scotland & North
Alba House
7 Logie Mill
Beaverbank Business Park
Logie Green Road
Edinburgh EH7 4HG
Tel: 0131 225 4555 Fax: 0131 24

Lloyds TSB

Lloyds TSB Manchester
12 Mosley Street
Manchester