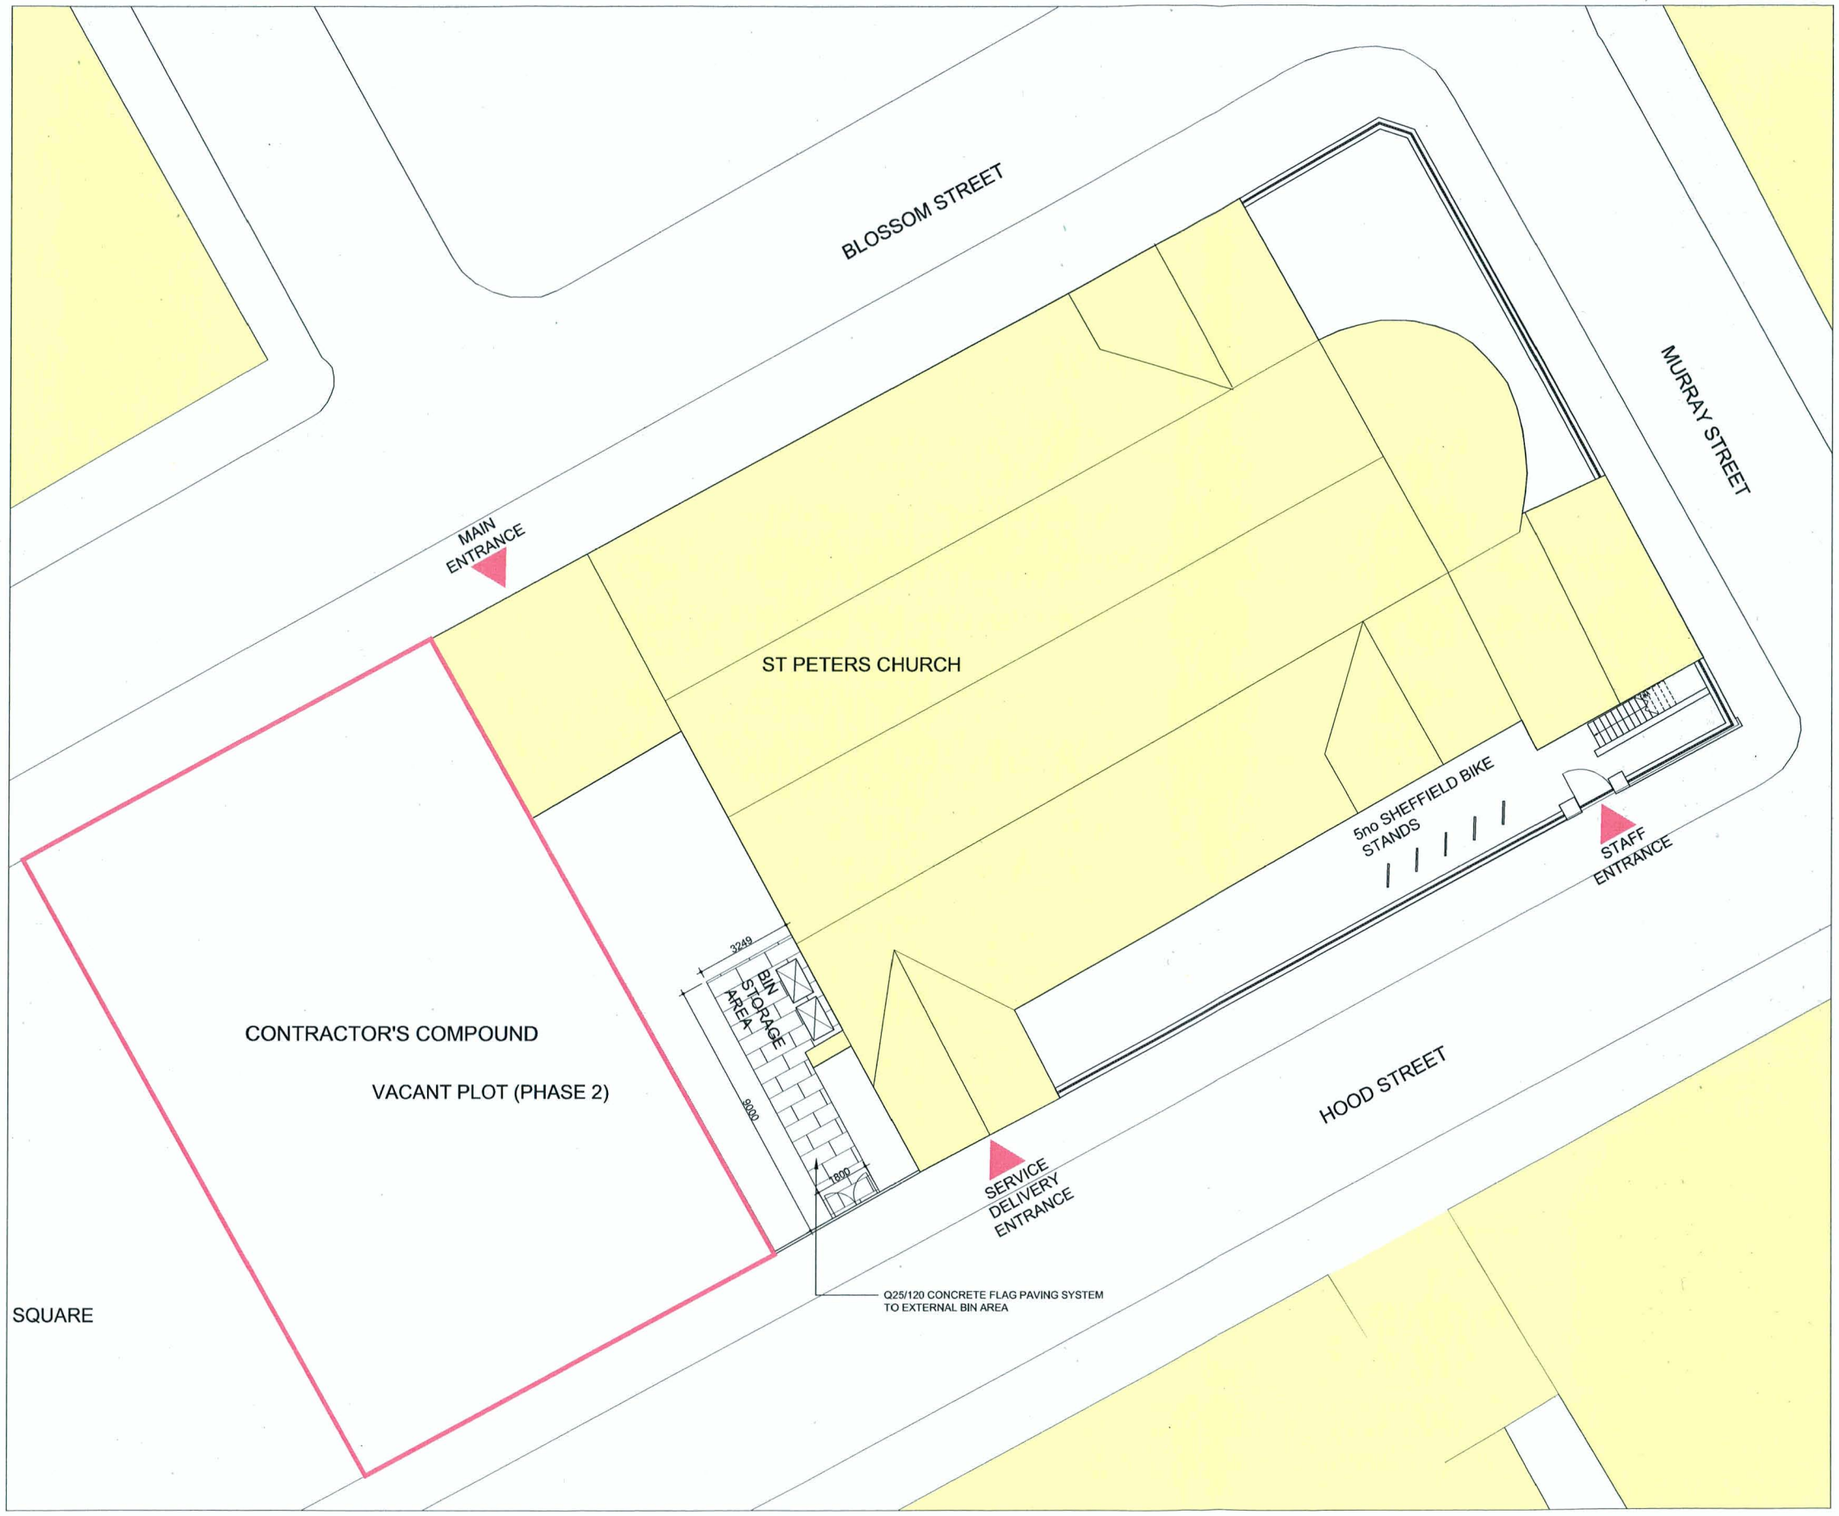

SITE LAYOUT (1:100 @ A1)

0 1 2 3 4 5 6 7 8 9 10 15 20 25 30

Scale in metres

NORTH
W E
S

Note:

Do not scale from this drawing. All dimensions are to be checked on site. Report any discrepancies to the CA.

HALLÉ ST PETER'S

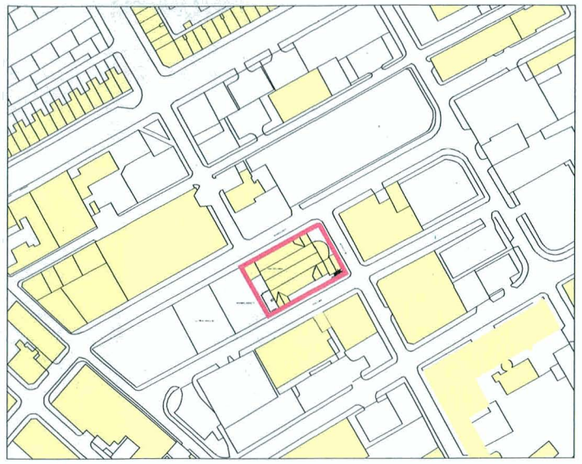

LOCATION PLAN (1:1250 @ A1)

PLANNING AND BUILDING CONTROL
- 7 MAR 2013

Rev	Date/Initls	Details
T2	14.05.12 RT	Contractor's compound added.
T1	09.05.12 RT	Tender issue
PT1	25.04.12 CO	Pre-Tender Issue. Paving indicated.
P1	__-__-__ —	1ST ISSUE

MBLA Architects + Urbanists
41 Bengal Street
Manchester M4 6AF
Phone: +44(0)161 237 5500
Fax: +44(0)161 237 5544
Email: mbla@mbla.net
www.mbla.net

Project Title Halle at St Peter's Church

Client Halle Concerts Society

Location Ancoats Urban Village

Drawing Title PROPOSED SITE PLAN

Revision Date 14/05/12 **Scale** 1:100

Revision Drawn RT **Issue Type** TENDER

Orig Paper Size A1

© This drawing is the copyright of MBLA and must not be reproduced without permission, the moral rights of the author are hereby asserted

Drawing ref	Job No	Drawing No	Revision
	2169	D_12_001	T2