
PLANNING
ACK'D
REPLIED
REC'D 2 0 JUN 2008
M | INIT. REC'D | DATE
M
M
FOR ACTION

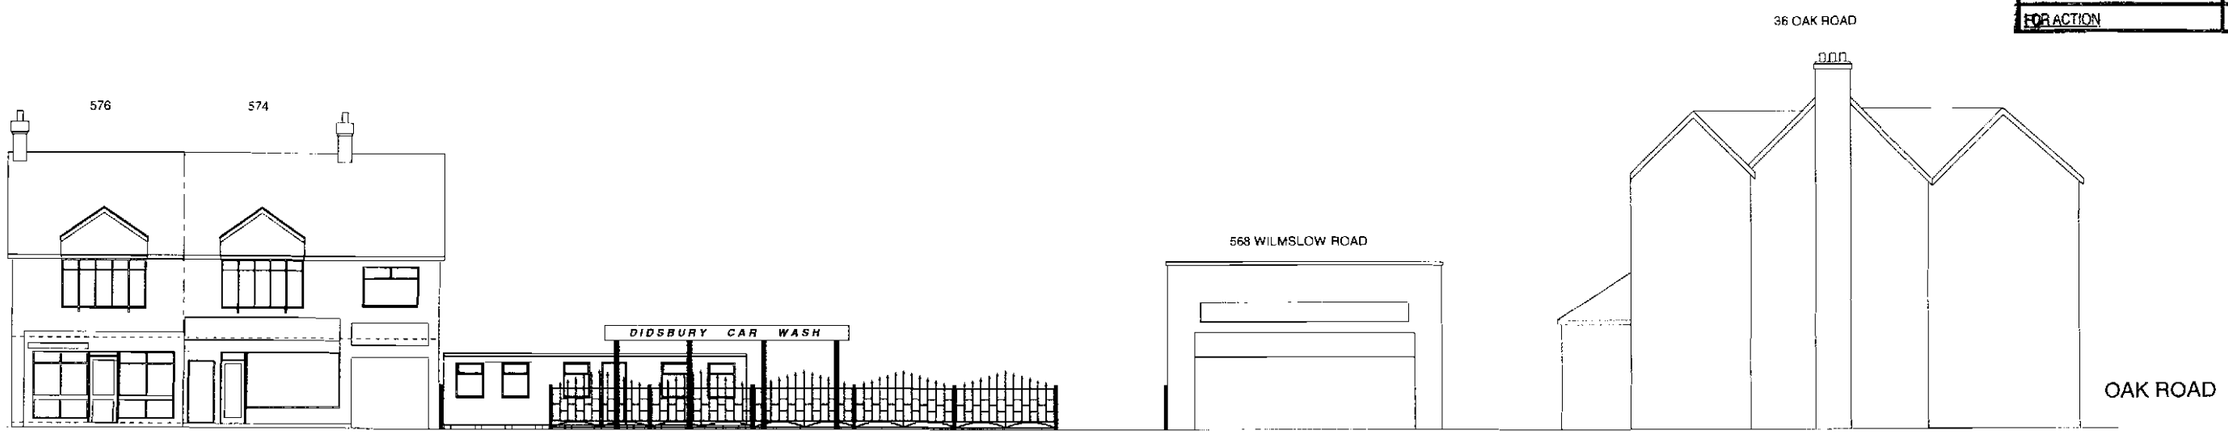

Rev A: Revised layout and fence. gff 21. 06. 08

570-572 WILMSLOW ROAD
DIDSBURY MANCHESTER M20 3DB
drwg no.: 769/2A scale: 1/200
drawn by: gff date: 10.06.08
WILMSLOW ROAD STREET SCENE