
RBS02415 - Manchester West Didsbury
Greater Manchester, M20 0UR

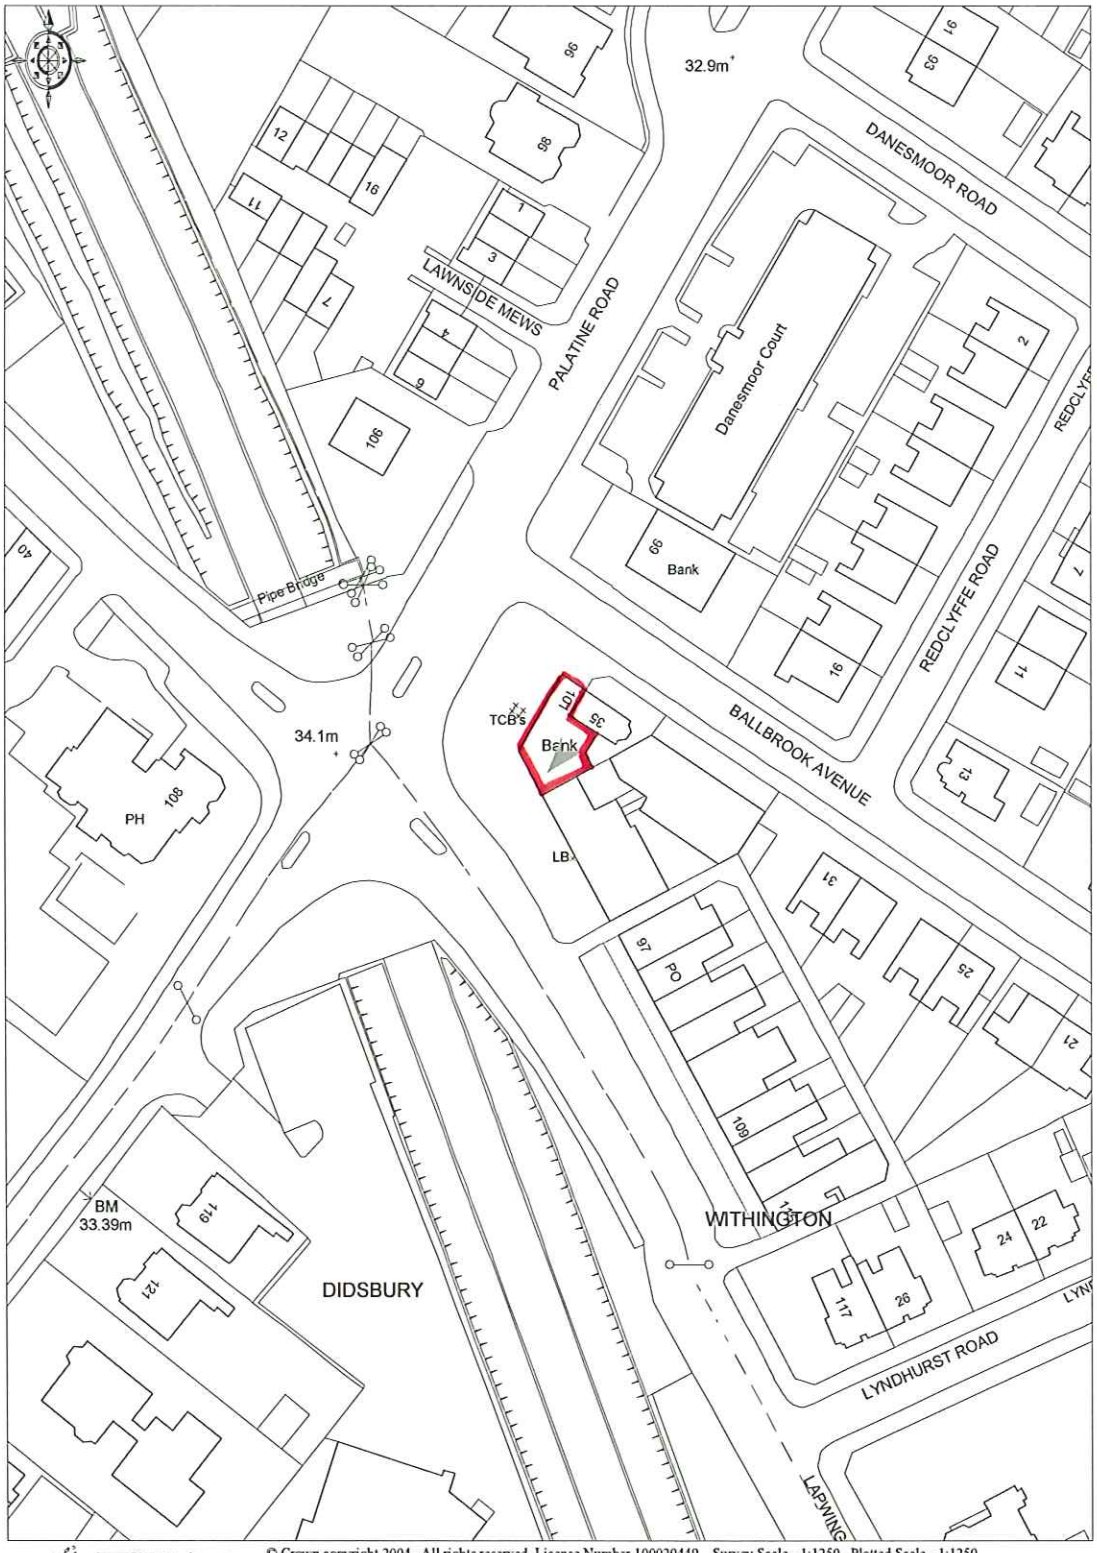

© Crown copyright 2004. All rights reserved. Licence Number 100020449. Survey Scale - 1:1250 Plotted Scale - 1:1250