RIBA Chartered Practice

edge ARCHITECTS

Architects Planning Interior Design & Landscape
No.1 The Downs Altrincham Cheshire WA14 2QD
T: +44 (0)845 165 6258. F: +44 (0)1625 468 072
E: mail@edgearchitects.co.uk
W: edgearchitects.co.uk

E295-103 D

Drg. No. Rev.

FEB 2013

Date

1:100 @ A1 scale

AJ

Drawn

PROPOSED ELEVATIONS

Drawing

61 MOSLEY STREET MANCHESTER

Job

CRYSTAL LAND & PROPERTY MANAGEMENT

Client

Revision

REV D (2013.09.12/AJ)
Proposals modified in line with planner's feedback
REV C (2013.06.05/AJ)
Curtain wall moved onto parapet
REV B (2013.5.20/AJ)
Scale and appearance of glazed extensions modified
REV A (2013.03.20/AJ)
Elevations amended to match plans
Scale amended to 1:100 @ A1

Rear Elevation (Back George Street)

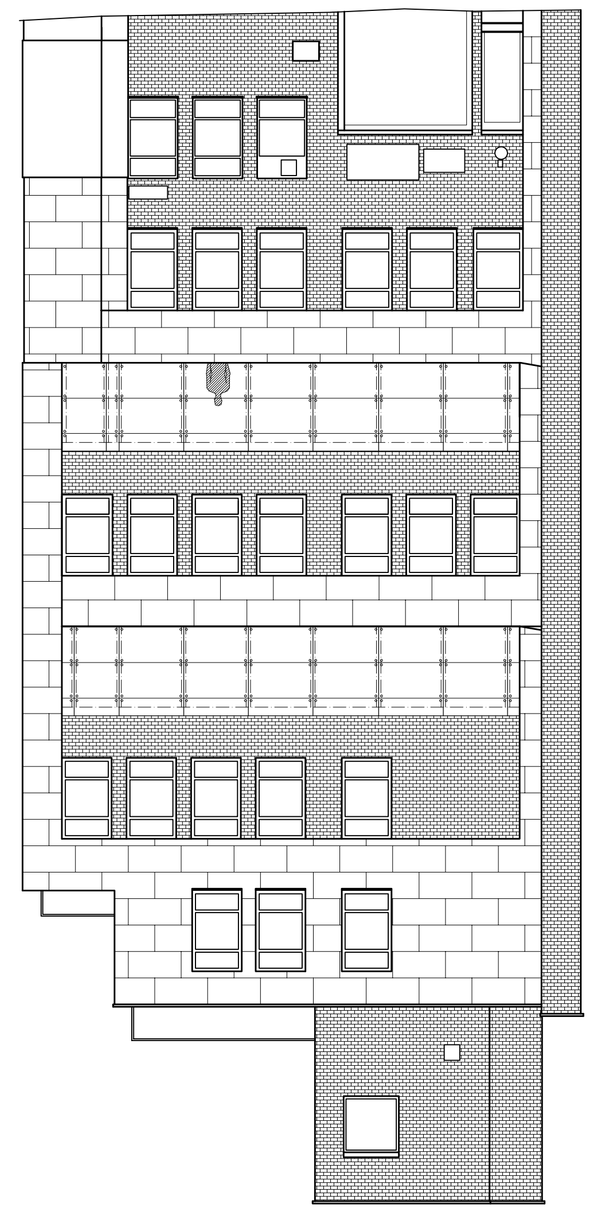

Side Elevation (Charlotte Street)

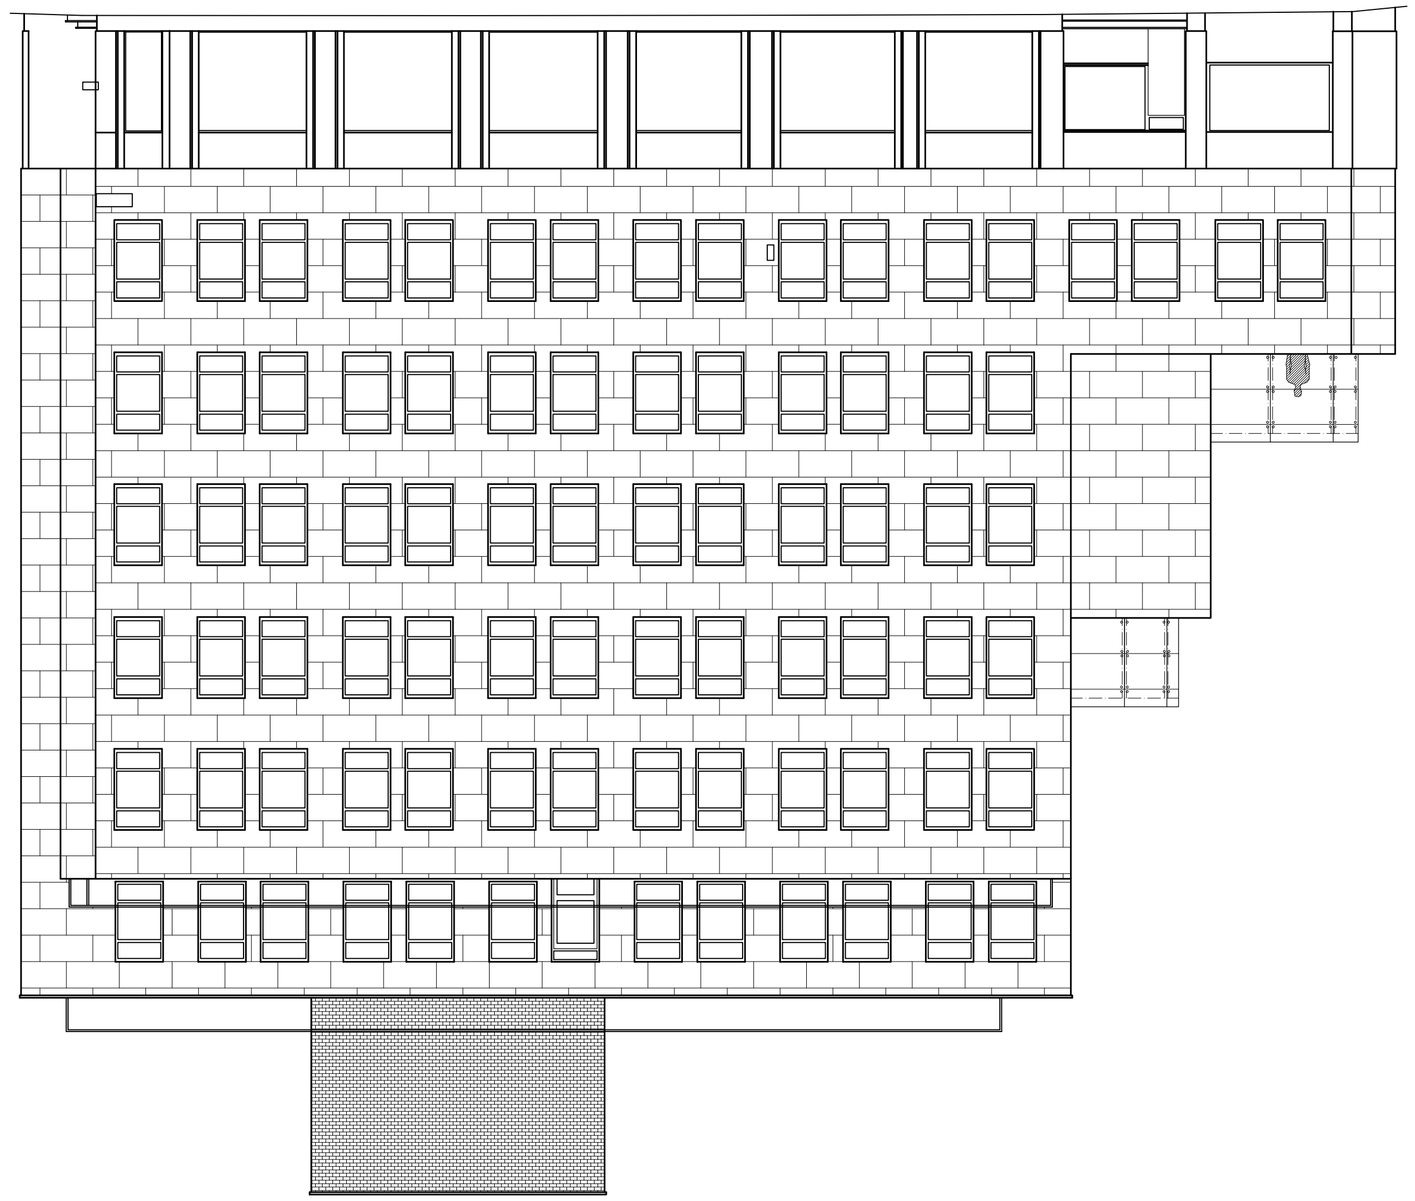

Front Elevation (Mosley Street)

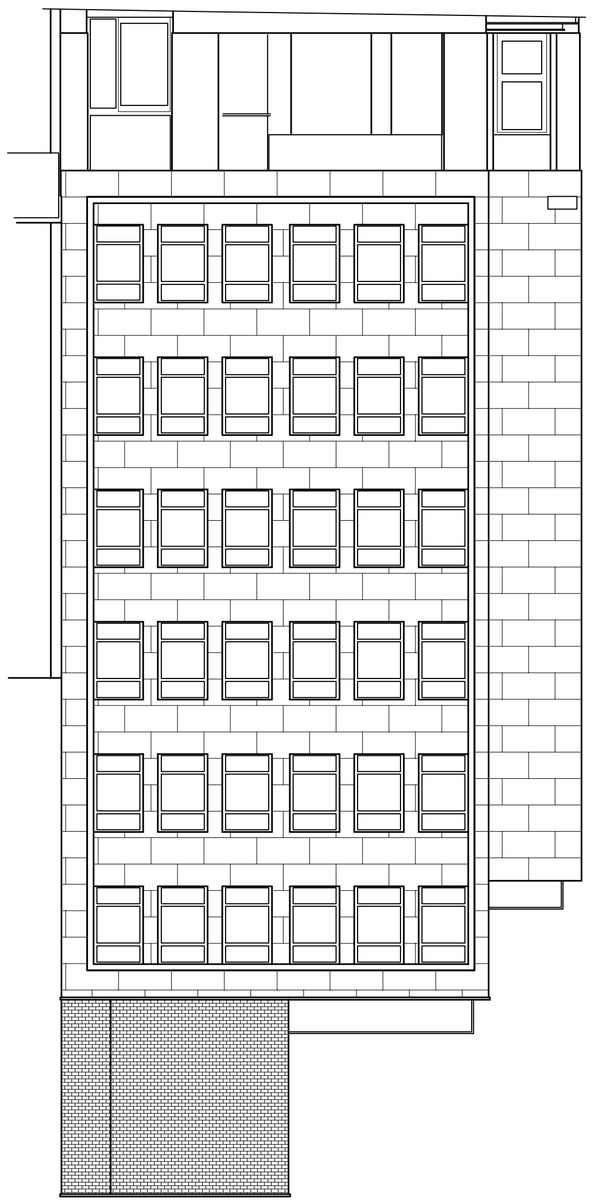

NOTES:
The contractor is to check all dimensions on site before commencing. Do not scale from this drawing.
This drawing remains the copyright of edge architects.