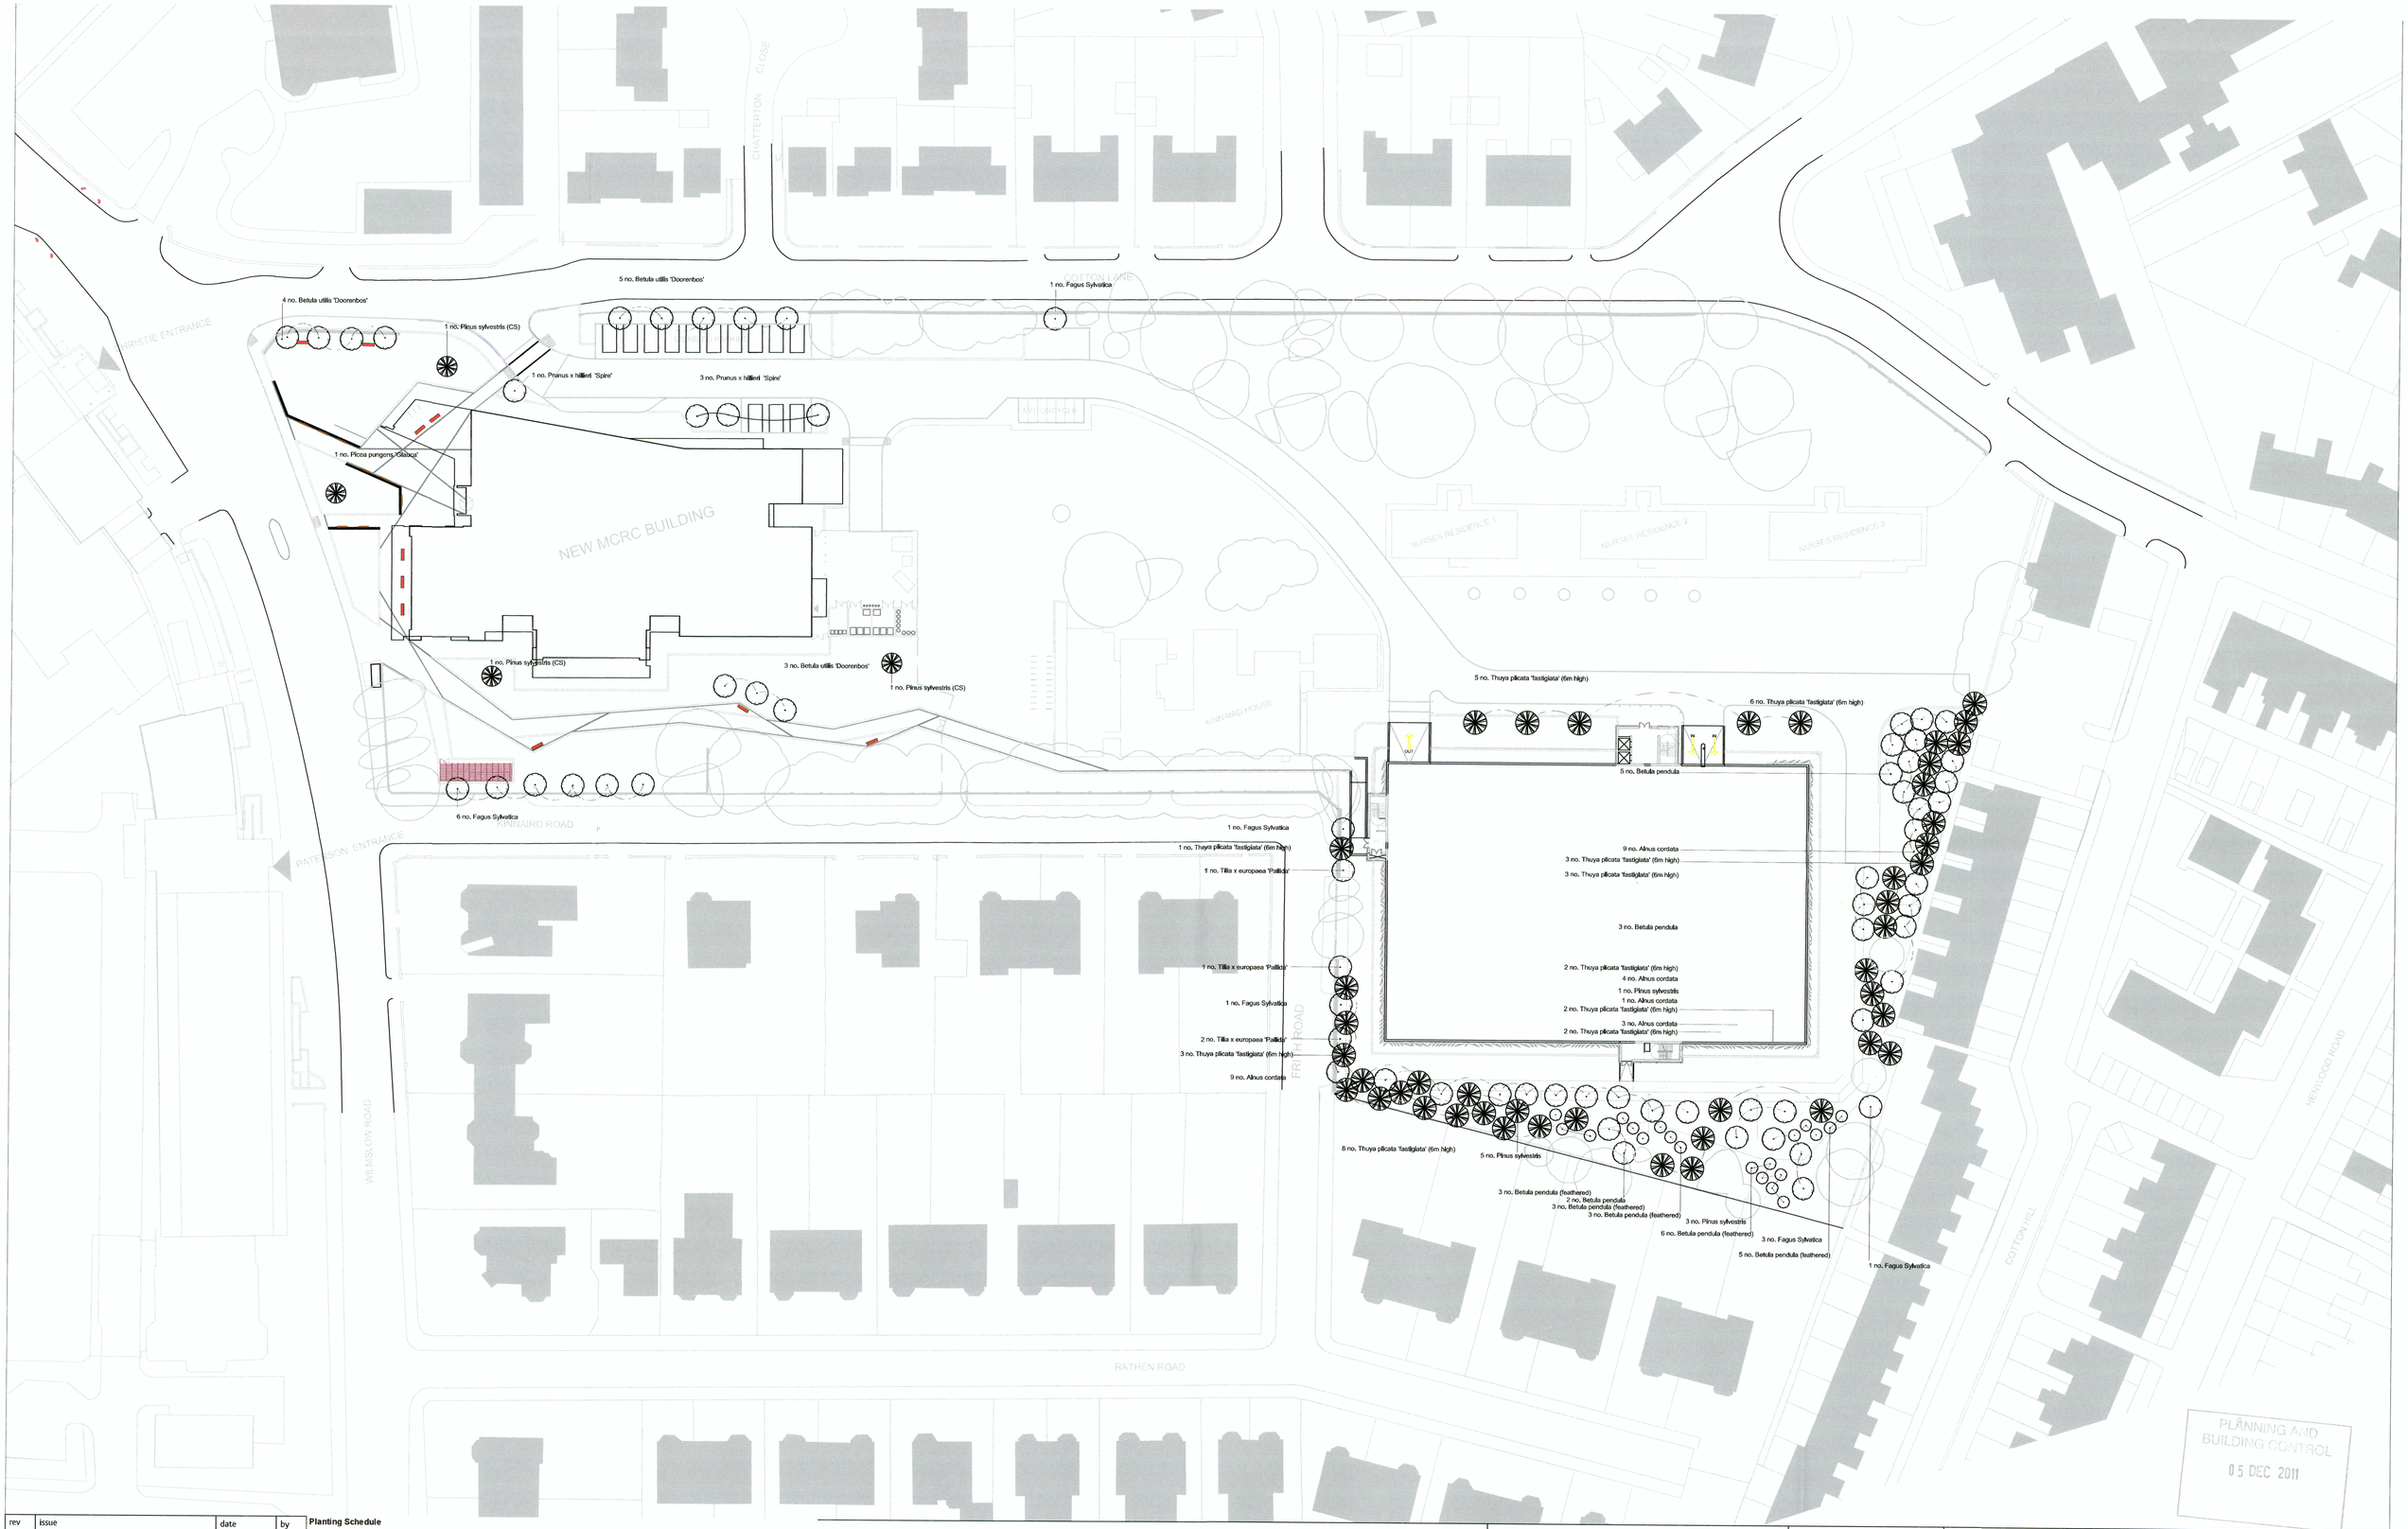

rev	issue	date	by
A	Planning Issue	15-09-11	KH
B	Revised tree layout and species around Cotton Lane junction	02-12-11	LR

Planting Schedule

Trees

Species	*Total Number*	*Height*	*Girth*	*Specification*
Alnus cordata	26	min 450cm	30-35cm	2m clear stem, Semi Mature
Betula pendula	10	min 350cm	n/a	Semi Mature, Multistem
Betula pendula	17	150-180cm	n/a	Featured,
Betula utilis 'Doorenbos'	12	400-500cm	25-30cm	2m clear stem, Semi Mature
Fagus sylvatica	13	550-650cm	30-35cm	2m clear stem, Semi Mature
Picea pungeans 'Glauca'	1	400-500cm	n/a	n/a
Pinus sylvestris	9	min 450cm	30-35cm	2m clear stem, Semi Mature
Pinus sylvestris (CS)	3	450-500cm	25-30cm	2m clear stem, Semi Mature
Prunus x hillieri 'Spire'	4	min 450 - 500cm	20-25cm	2m clear stem, Semi Mature

N

Client: The Christie Trust

Project: The Christie Trust
Multi Storey Car Park & MCRC

Title: Christie Car Park & MCRC Tree

Design: KH
Drawn: KH
Chk'd: WC
App'd: WC

Sheet Size - A1
(594mm x 841mm)

Date: 15-09-11

Scale: 1:500

File Location: R:M4818 The Christie Car Park\DRAWINGS\MASTER DRAWINGS\20110720 Christie Car Park Tree Planting Plan

Rev.

GILLESPIES

GILLESPIES LLP
Westgate House
44 Hale Road
Hale
Cheshire

T: 0161 928 7715
F: 0161 927 7680
E: admin.manchester@gillespies.co.uk