
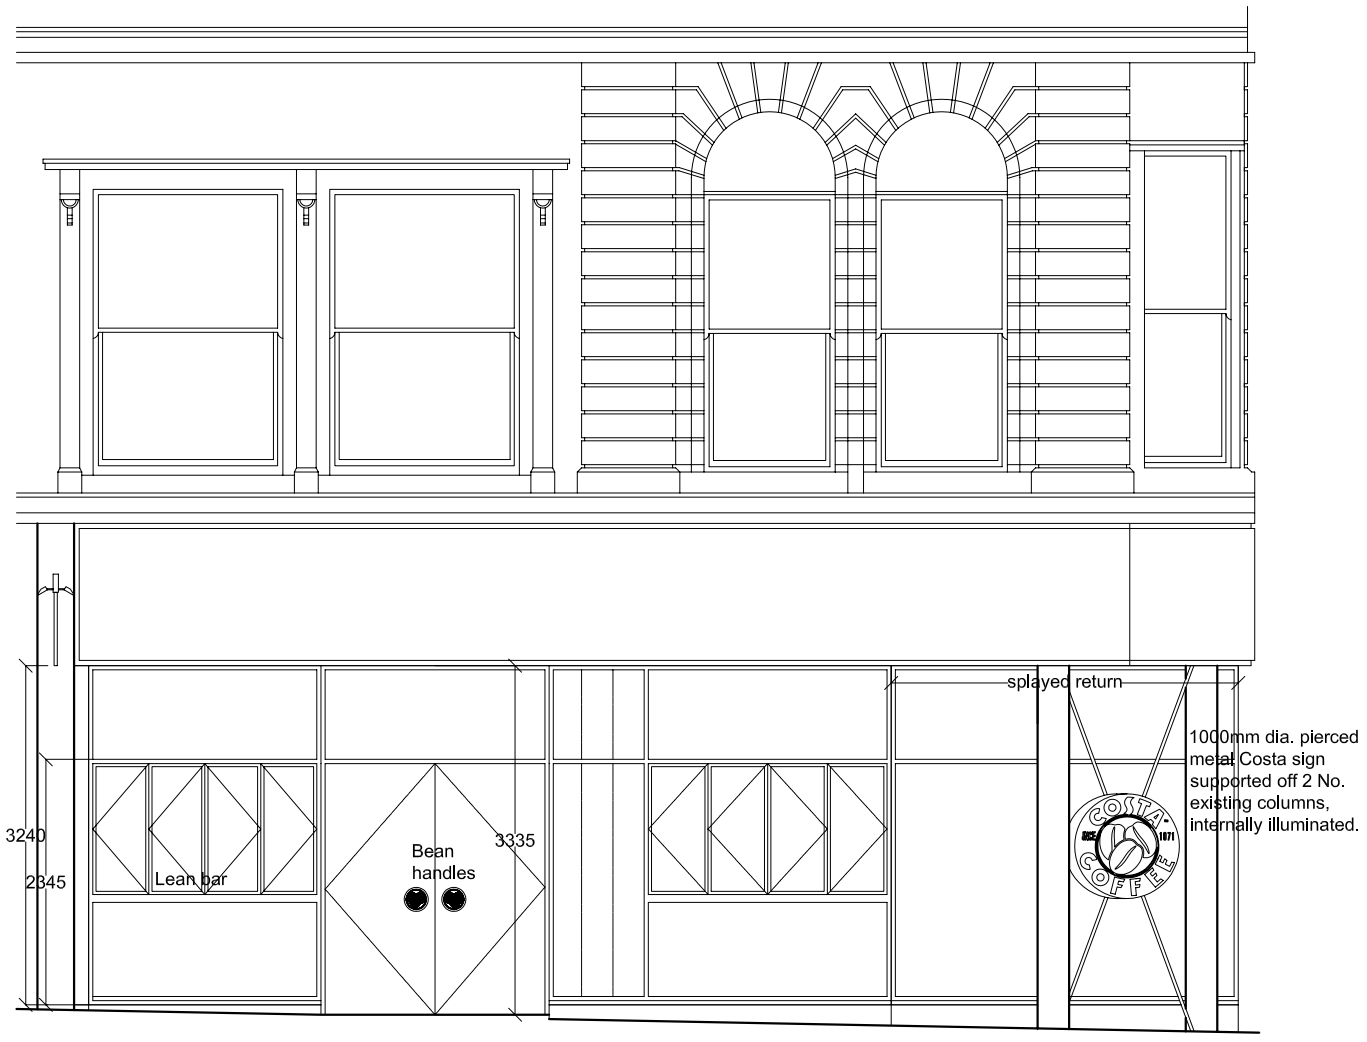


FRONT ELEVATION

PROFILE AND EXACT DIMENSIONS TO BE CONFIRMED BY SHOPFITTER.

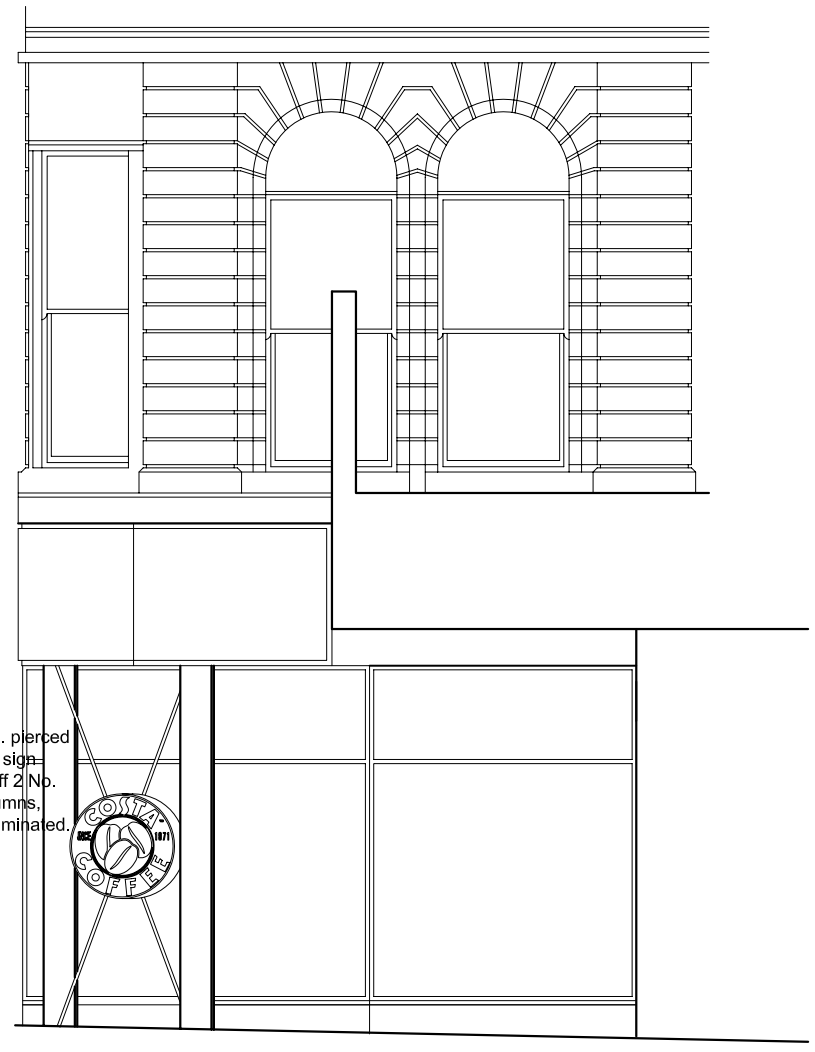

SIDE ELEVATION

PROFILE AND EXACT DIMENSIONS TO BE CONFIRMED BY SHOPFITTER.

SEA
Street Eite Associates

Interior Design Consultants
Princes Drive • Kenilworth • Warwickshire CV8 2FD
Tel: 01926 864440 • Fax: 01926 864441
E-mail: sea@streeteite.co.uk

Client
COSTA

Project
124 Market Street
Manchester

Drawing Title
Additional Signage

Scale 1:50 @ A2 Date 27.10.08

Drawing no. 27049/AS Rev

Revisions

This drawing is the property of Street Elte Associates. Copyright is reserved by them and the drawing is issued on the condition that it is not copied in any part without their written consent. Figured dimensions to take preference over those scaled. All dimensions to be checked on site before commencement of the work or shop drawings. This drawing to be read in conjunction with the specification