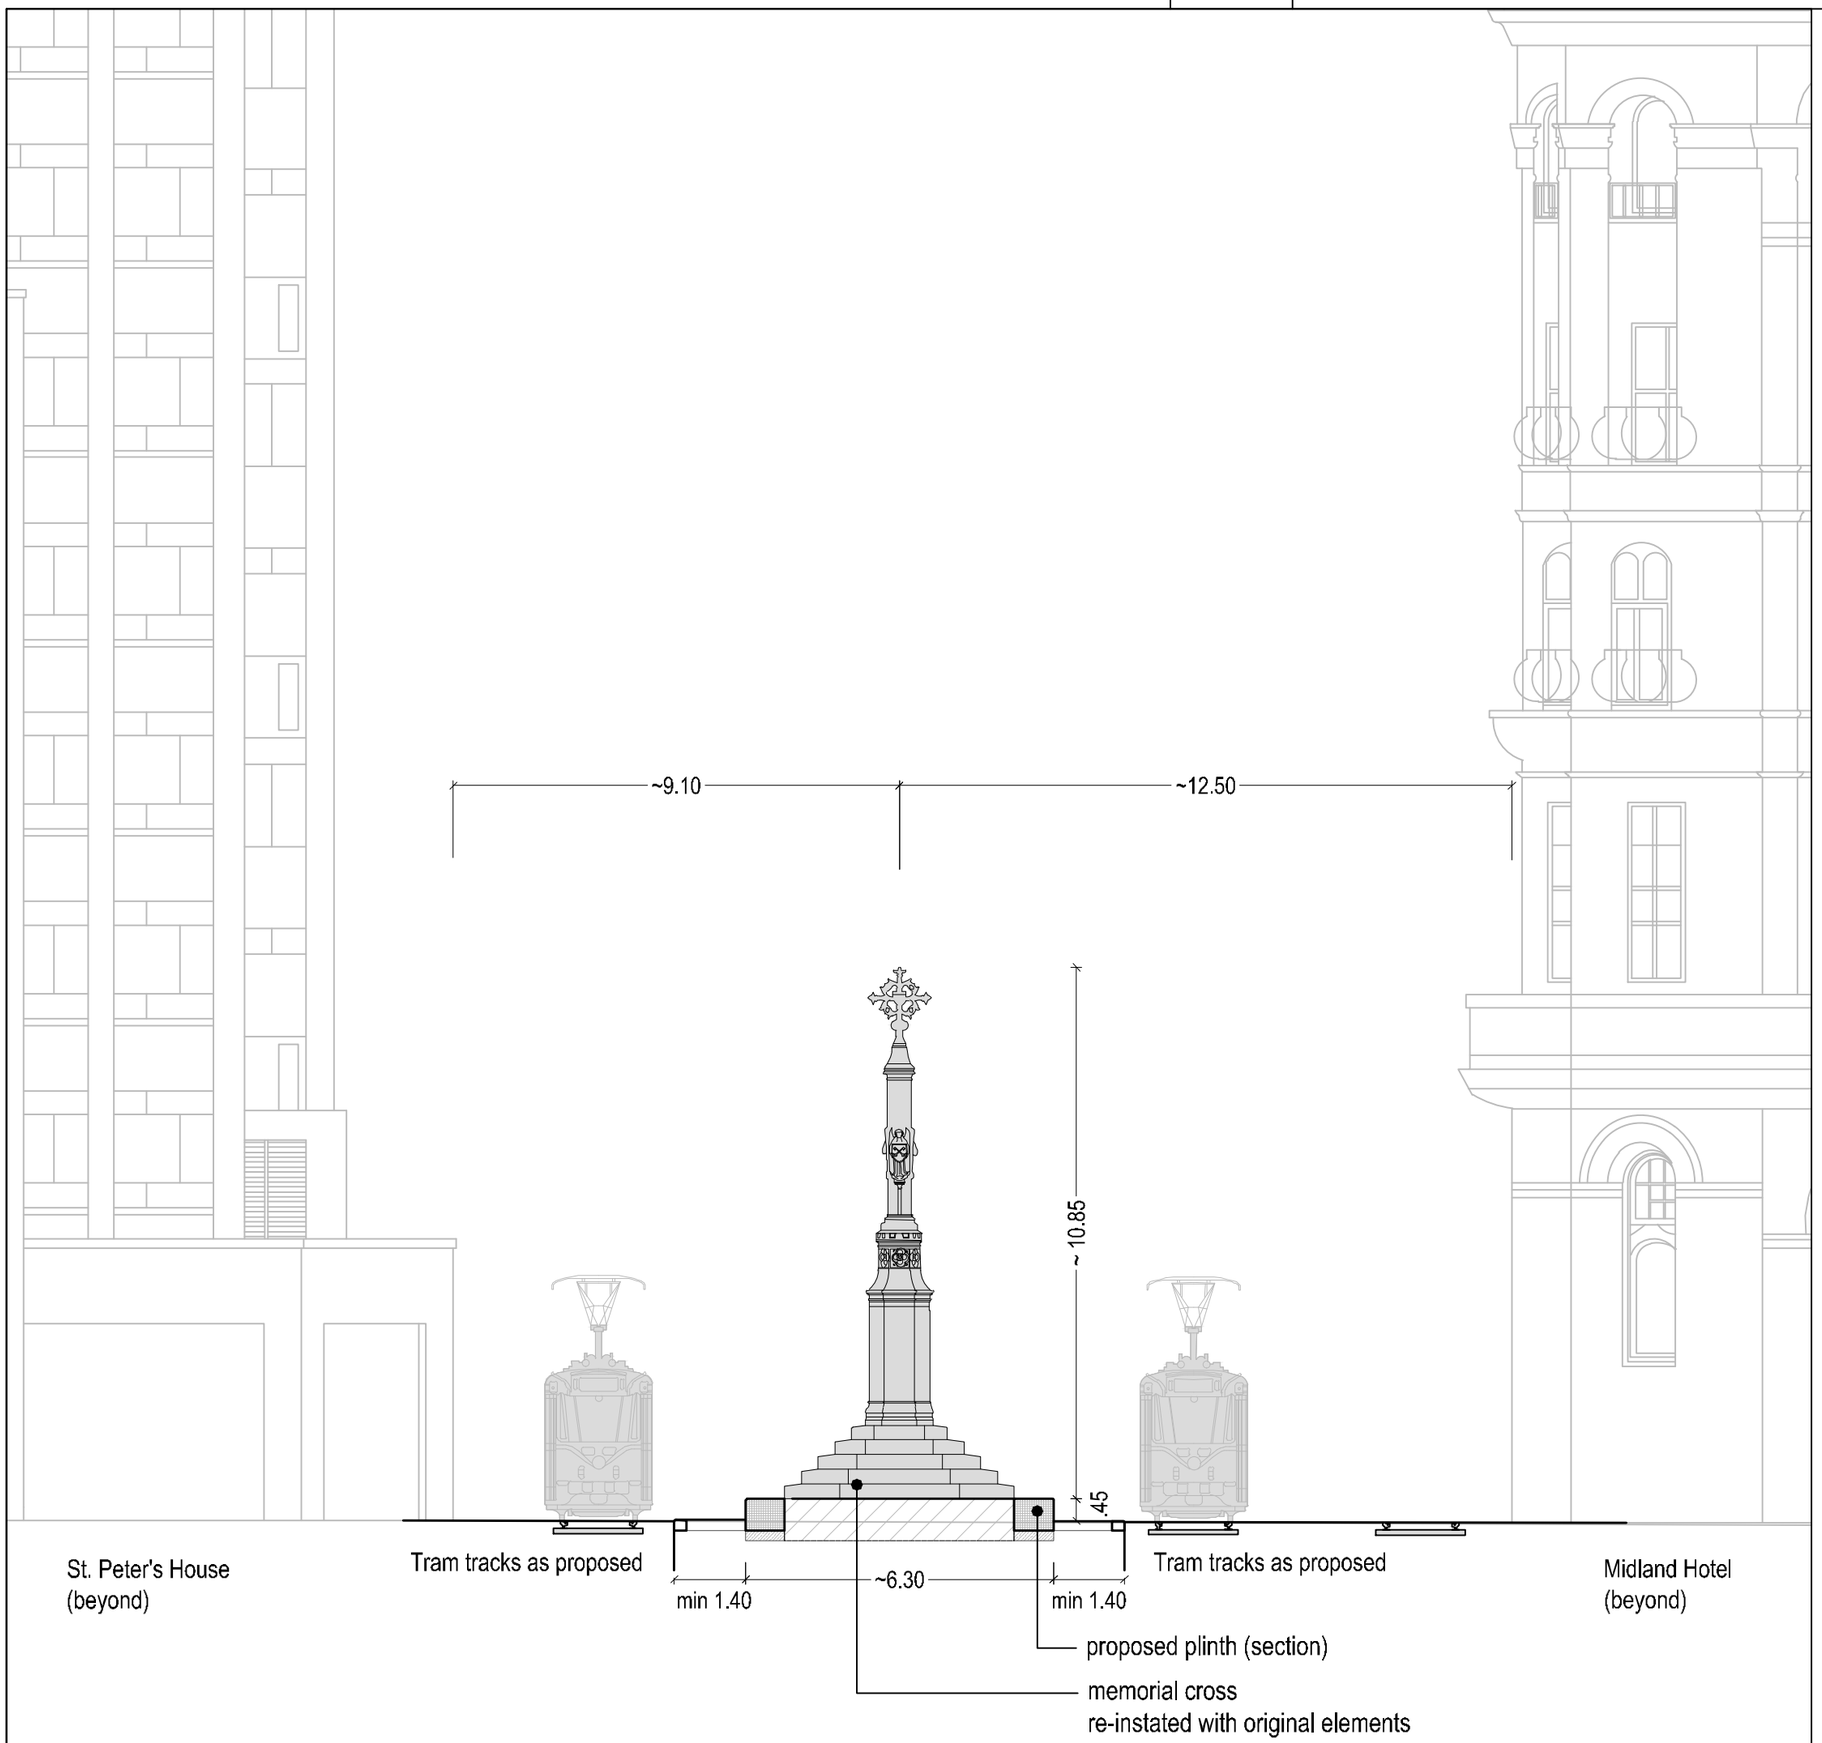

Revision	Date	Drawn	Modifications
1	29.08.2012	SG	scale, elevations beyond

Modification Notes

Project:

St. Peter's Cross

Client:

Manchester City Council

Town Hall Complex Transformational Programme
Level 2, Heron House, 47 Lloyd Street
Manchester M2 5HD

Planning Team:

LATZ+PARTNER
LandscapeArchitects
Urban Planners
Ampertshausen 6
D-85402 Kranzberg
Tel +49 8166 6785 0
Fax +49 8166 6785 33
post@latzundpartner.de
www.latzundpartner.de

ARUP
www.arup.com
Oxford Street Manchester M1 6EL
8th Floor St. James's Buildings
Tel +44 (0161) 228 2331
Fax +44 (0161) 236 1057

SPEIRS + MAJOR
www.speirsandmajor.com
Well Court Hall - Dean Village
Edinburgh EH4 3BE
Tel +44(0) 131 226 4474
Fax +44(0) 131 220 5331
info@speirsandmajor.com

St. Peter's Cross
detail section / elevation north

Preliminary

Landscape

File: 1257-LATZ-DR-3000-202-205 sections CROSS.dwg

drawn:		checked:
MSCH/SG		SHL
Drawing Type: section / elevation		Scale: 1:125 @ A3
Drawing Date 2012-08-14		Revision Date 2012-08-29
Drawing No 1257-LATZ-DR-3000-203		Revision No 1