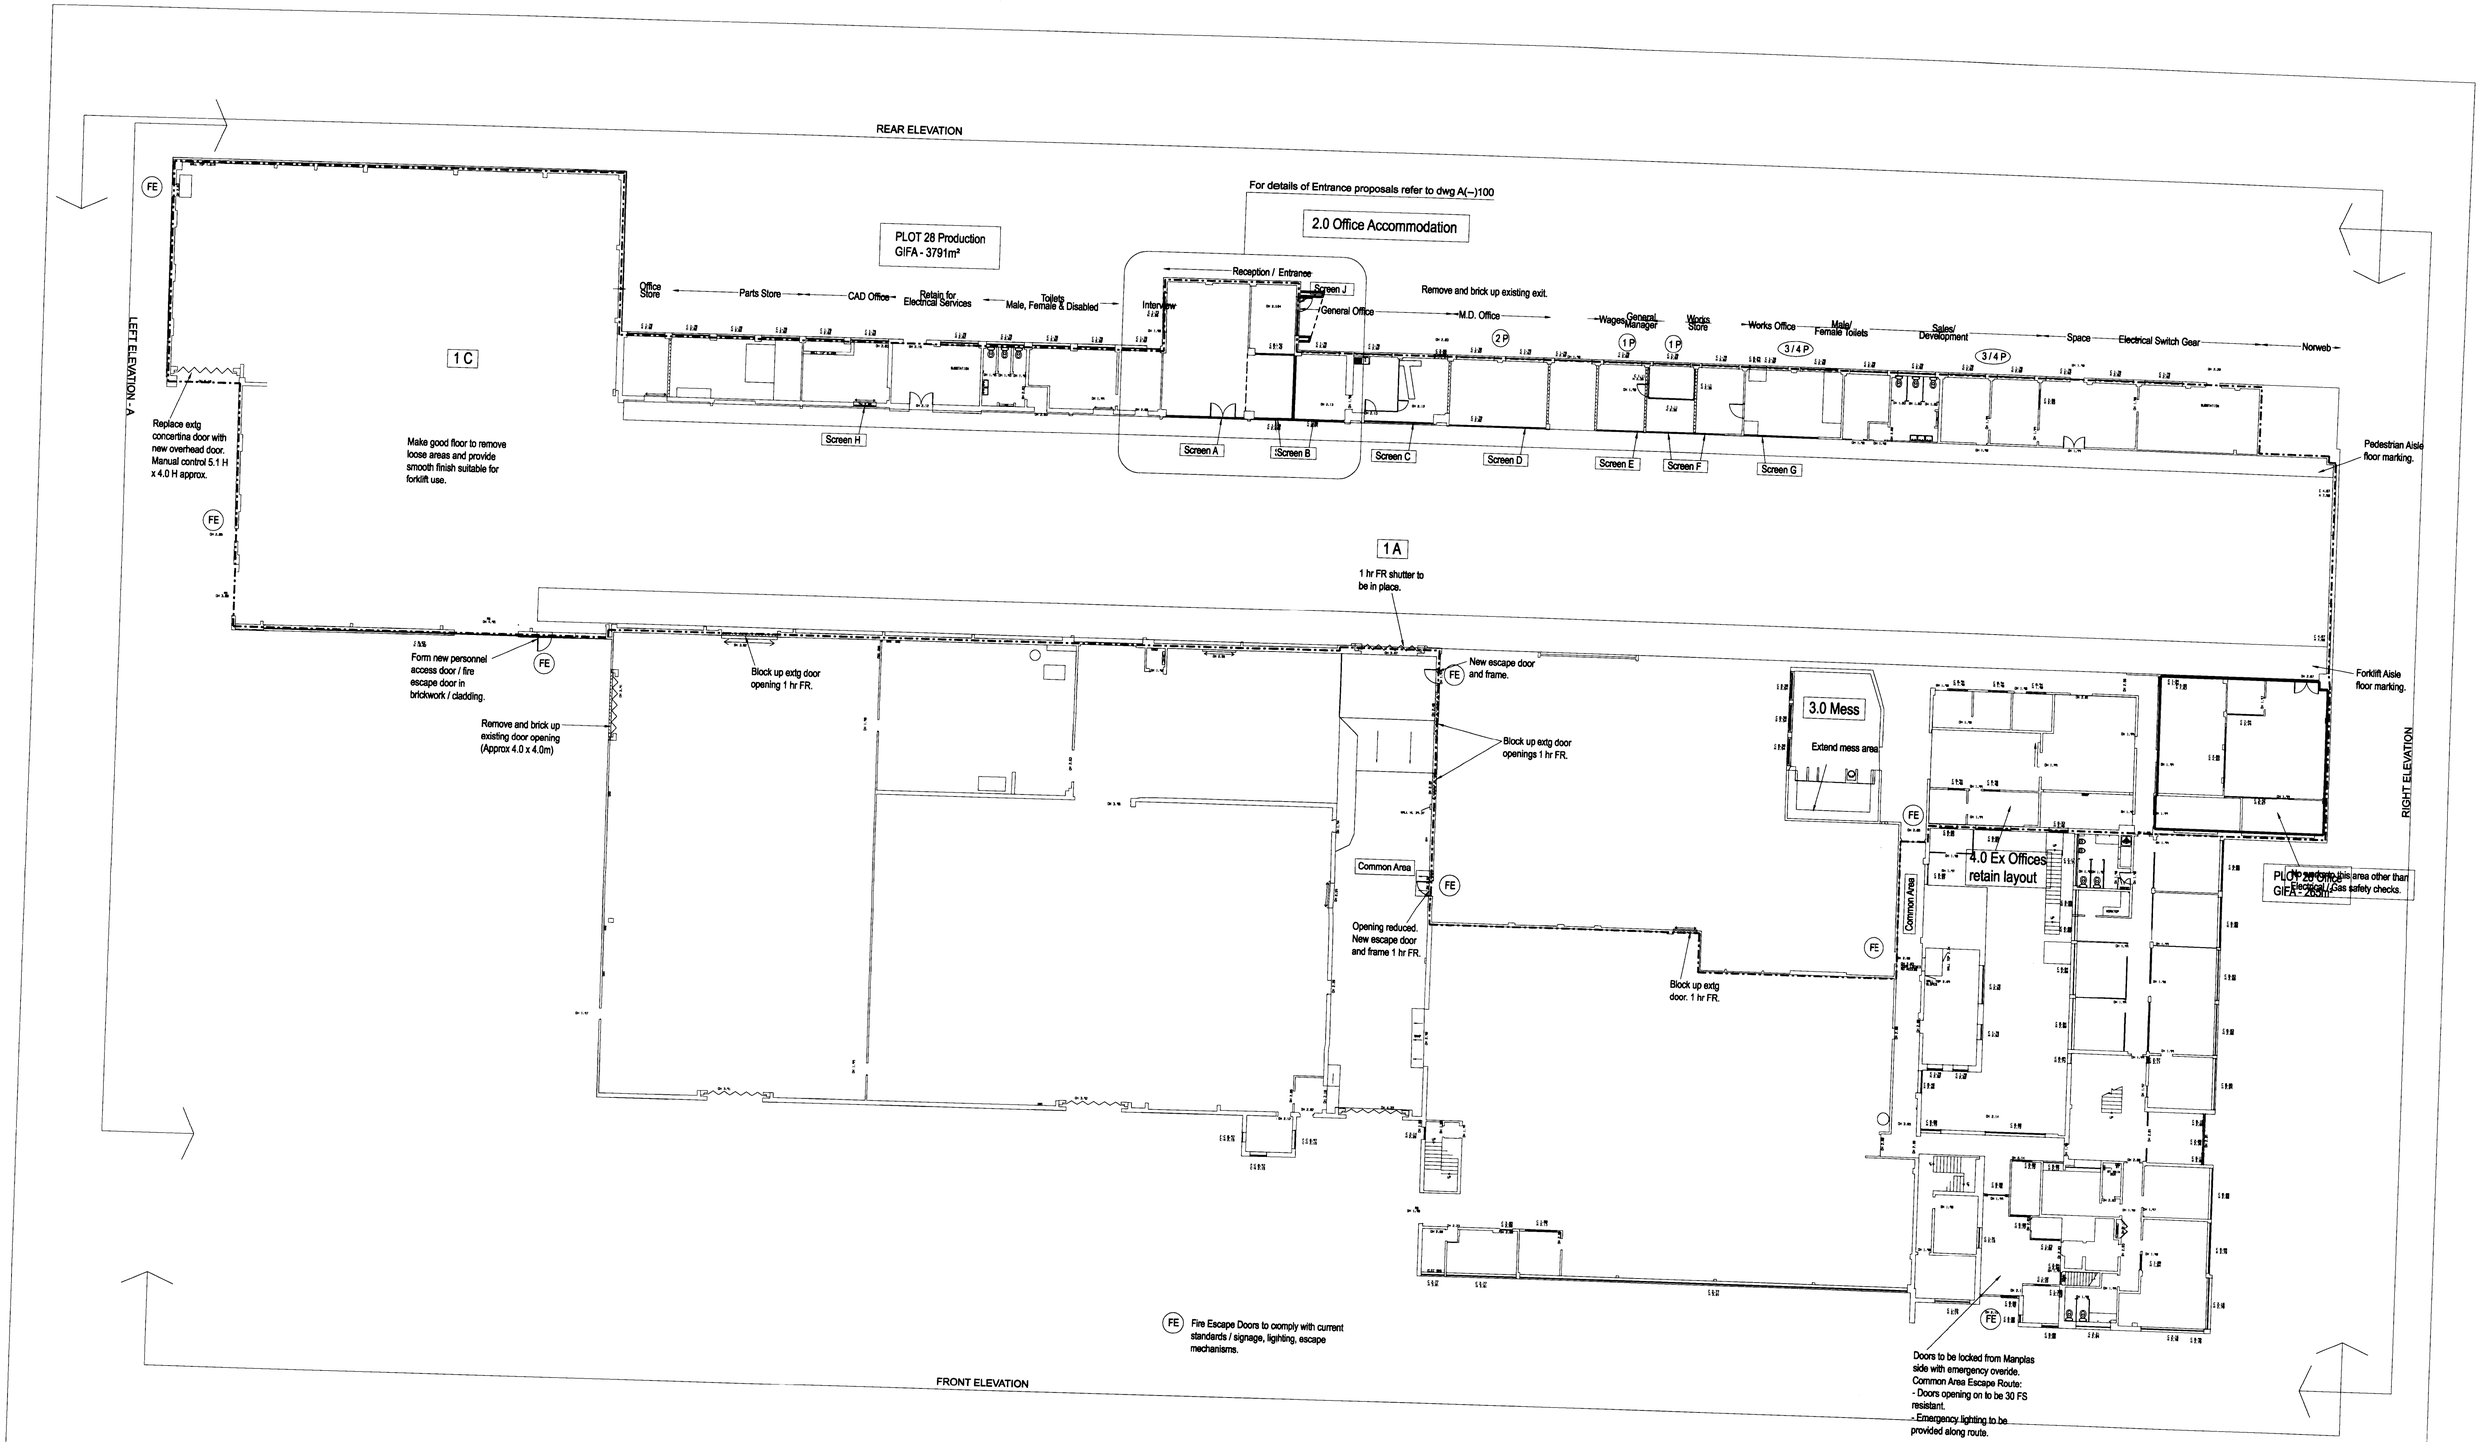

Project				ISSUE
Rev	Description	By	Chk	Date

All dimensions to be as noted (to be checked on site prior to manufacture). Do not scale of this drawing. Report any discrepancies to the Architect / CA immediately.

PLANNING
ACCD
REPLIED
RECD – 6 JUN 2008

Project
R28 - Manplas
Roundthorn Industrial Estate
Wythenshawe
for Bluemantle Ltd

Title
Ground Floor Plan - as Proposed

Drawn: M	Checked:	Approved:
Scale: 1:200 @ A1	Date: May 08	Project No: 08 -10
Drawing No: L(–)102		Revision:

GA Studio
architects and designers

A: 1 Marles Court 62 Tib St Northern Cir Manchester M4 1LG I T: 01618 363636 F: 01618 363636 E: mail@gastudio.co.uk