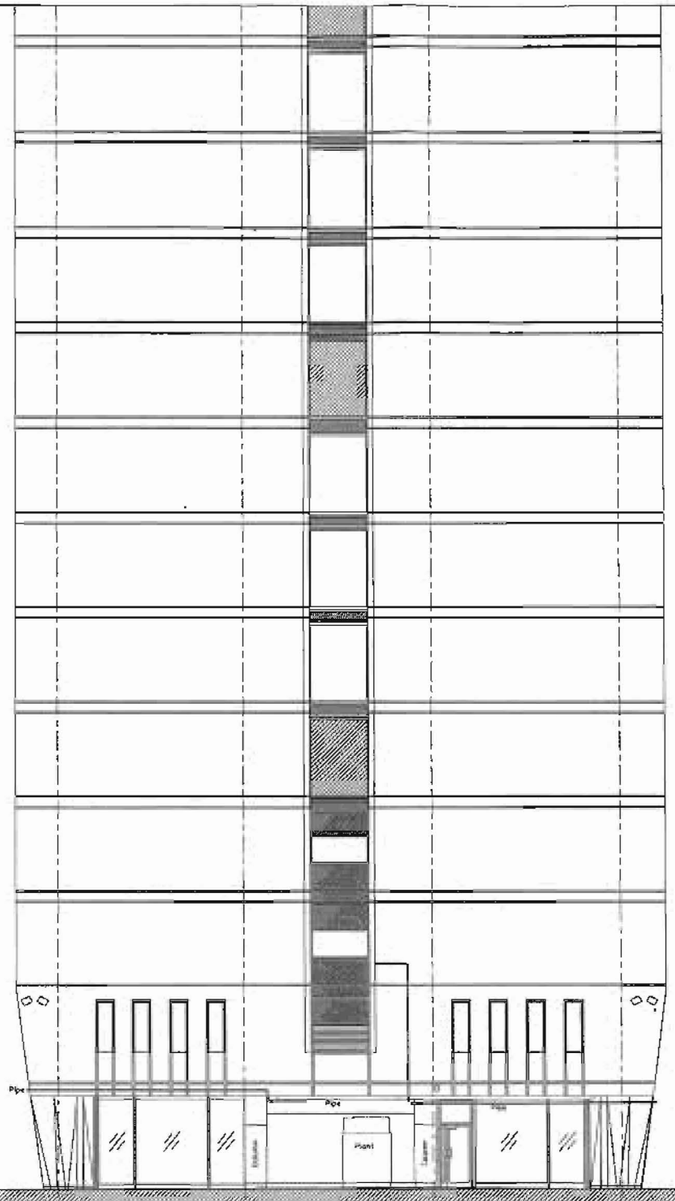

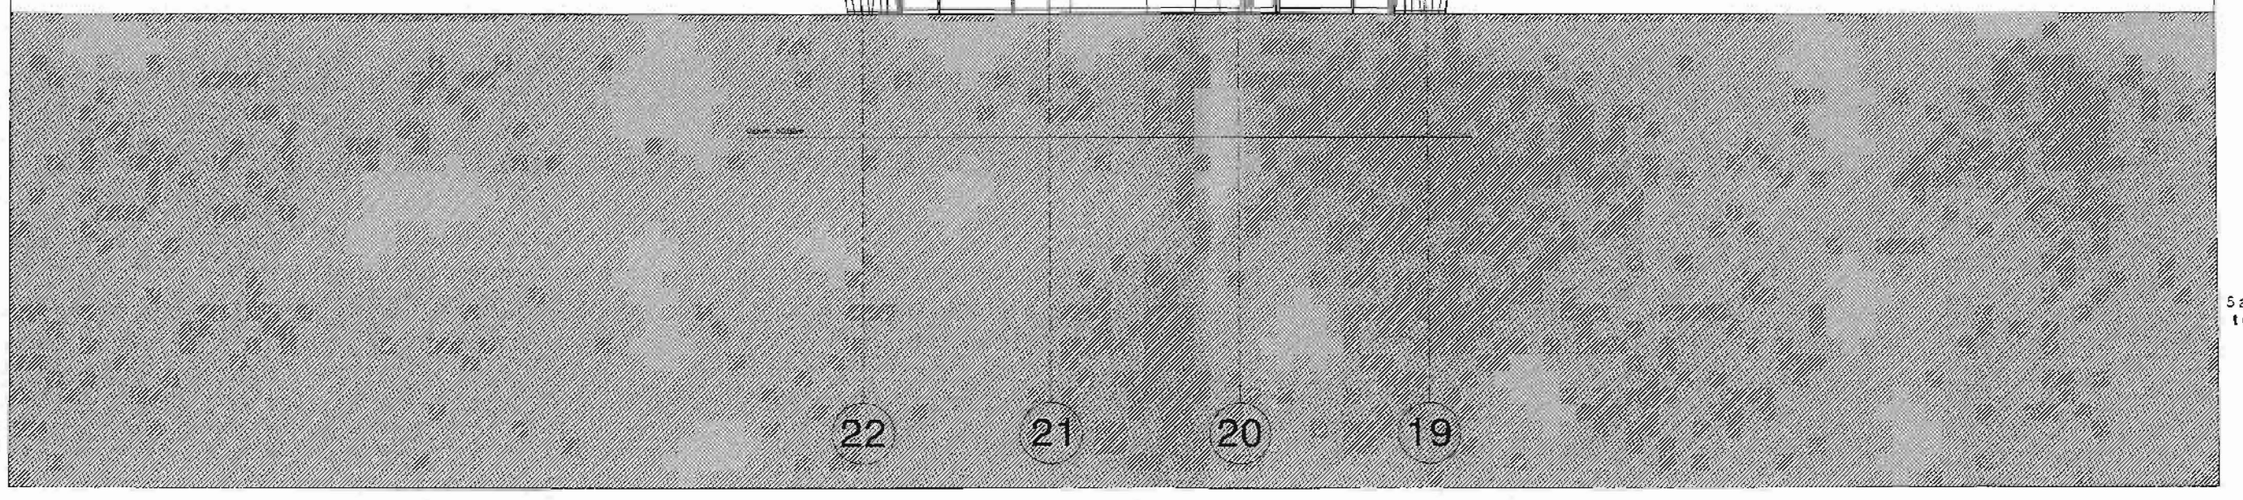



project
CITY TOWER
LEVEL 02 RE-FURBISHMENT

job number
1102

title
west elevation: as existing

drawing number
al(02)203

revision

scale
1:200 @A3

date
february 2008

drawn by
vk

checked by

notes / revision

extracted from Survey Systems
drawing ref: 5232.8B

issued for
planning document

stephenson | bell
architects and planners

aeroworks
5 adair street manchester M1 2NQ
t 0161 273 7204 **f** 0161 272 8553
e e-mail@stephenson-bell.com
w www@stephenson-bell.com

This design and drawing is the copyright of stephenson bell limited and may not be reproduced in any form whatsoever without prior written consent.
issue of the drawing does not impart any real or implied copyright licence. **do not scale from this drawing**