an environment
to make your competitors
green
with envy

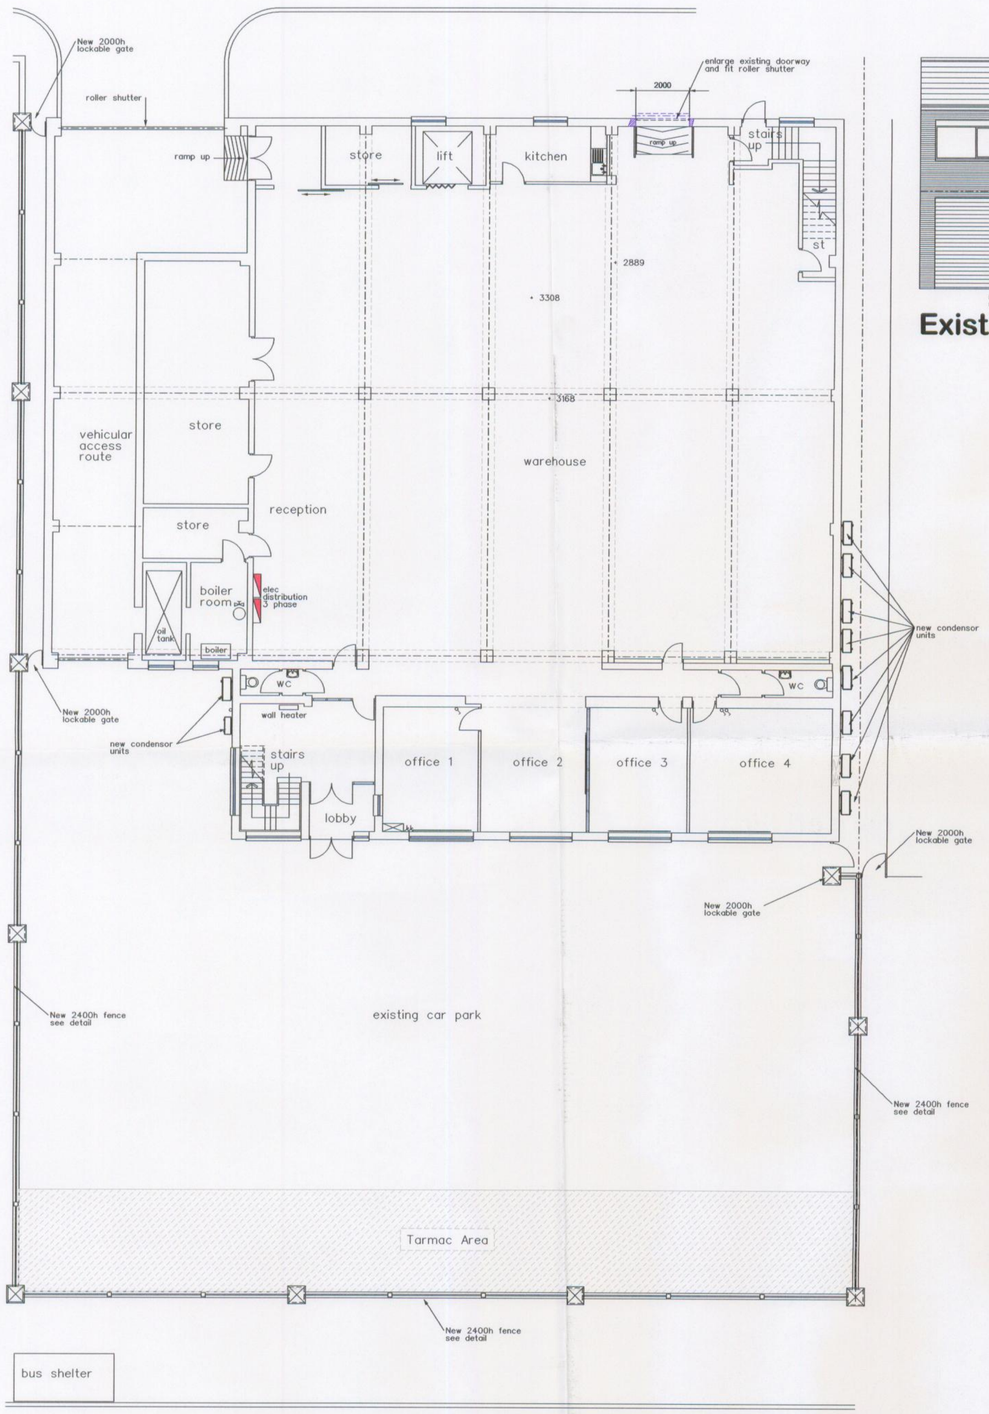

Proposed Ground Floor Plan

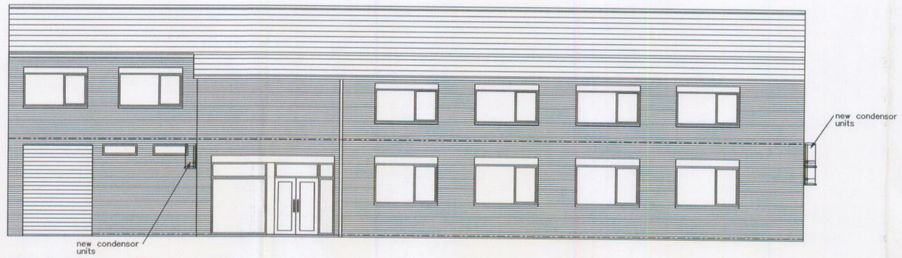

Existing Front Elevation

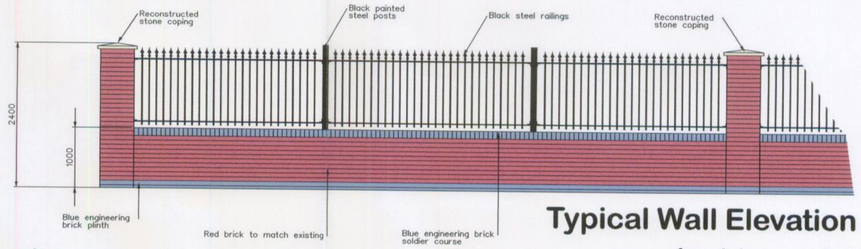

Typical Wall Elevation (not to scale)

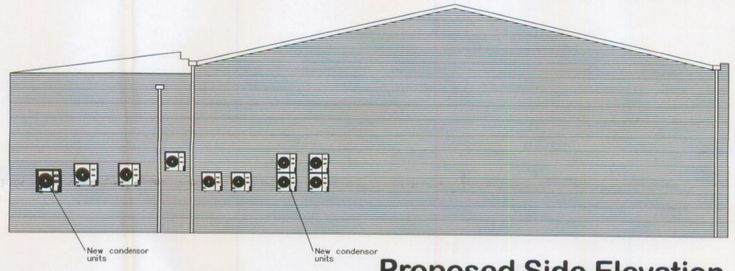

Proposed Side Elevation

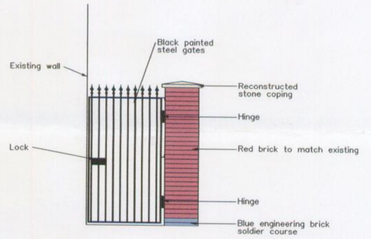

Typical Gate Elevation (not to scale)

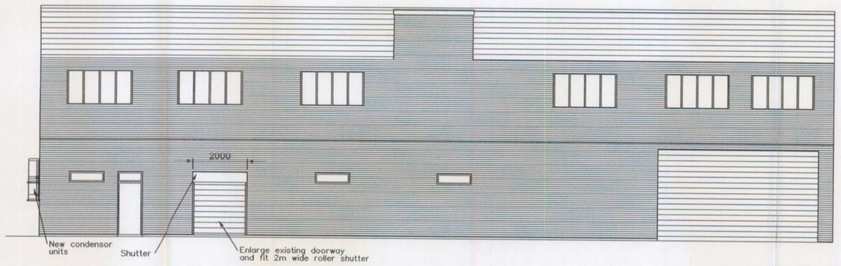

Proposed Rear Elevation

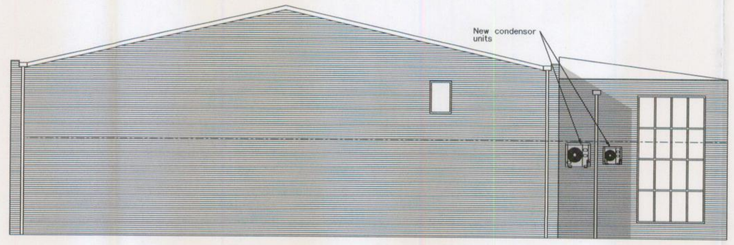

Proposed Side Elevation

PLANNING
RECD 01 AUG 2007

Client
PARISIAN

Title
PROPOSED BUILDING ON CHEETHAM HILL ROAD

Drawing No.	Revision/Issue no.	Date
07W026-009	D	27/07/07
Scale & Sheet Size: 1:100 @ A1	Drawn by: AWJ	Approved by: NY

Whitespace Consultants Ltd.
55 Chorley New Road, Bolton
BL1 4QR
T. 01204 368510 F. 0870 7621631 E. sales@whitespace.org.uk
Web www.whitespace.org.uk

whitespace consultants

Issue/"D" indicates for information and draft purposes only.

THIS DRAWING/DESIGN IS THE SOLE COPYRIGHT OF WHITESPACE CONSULTANTS LIMITED AND MAY NOT BE REPRODUCED IN ANY FORM WITHOUT PRIOR CONSENT.
THIS DRAWING IS ALSO AVAILABLE ON DISKETTE OR BY EMAIL.
PLEASE CONTACT THE ABOVE OFFICE ON 01204 368510 FOR FURTHER DETAILS.