1 Lift shaft (currently used as riser) - will be used to bring ventilation up from the ground and basement

2 Air Handing Unit 45dB 2 No.
(400mm x 1200mm colour - Gray))
NB The noise of the unit its lower than the ambient of the imemdiate area, so there will be no net effect

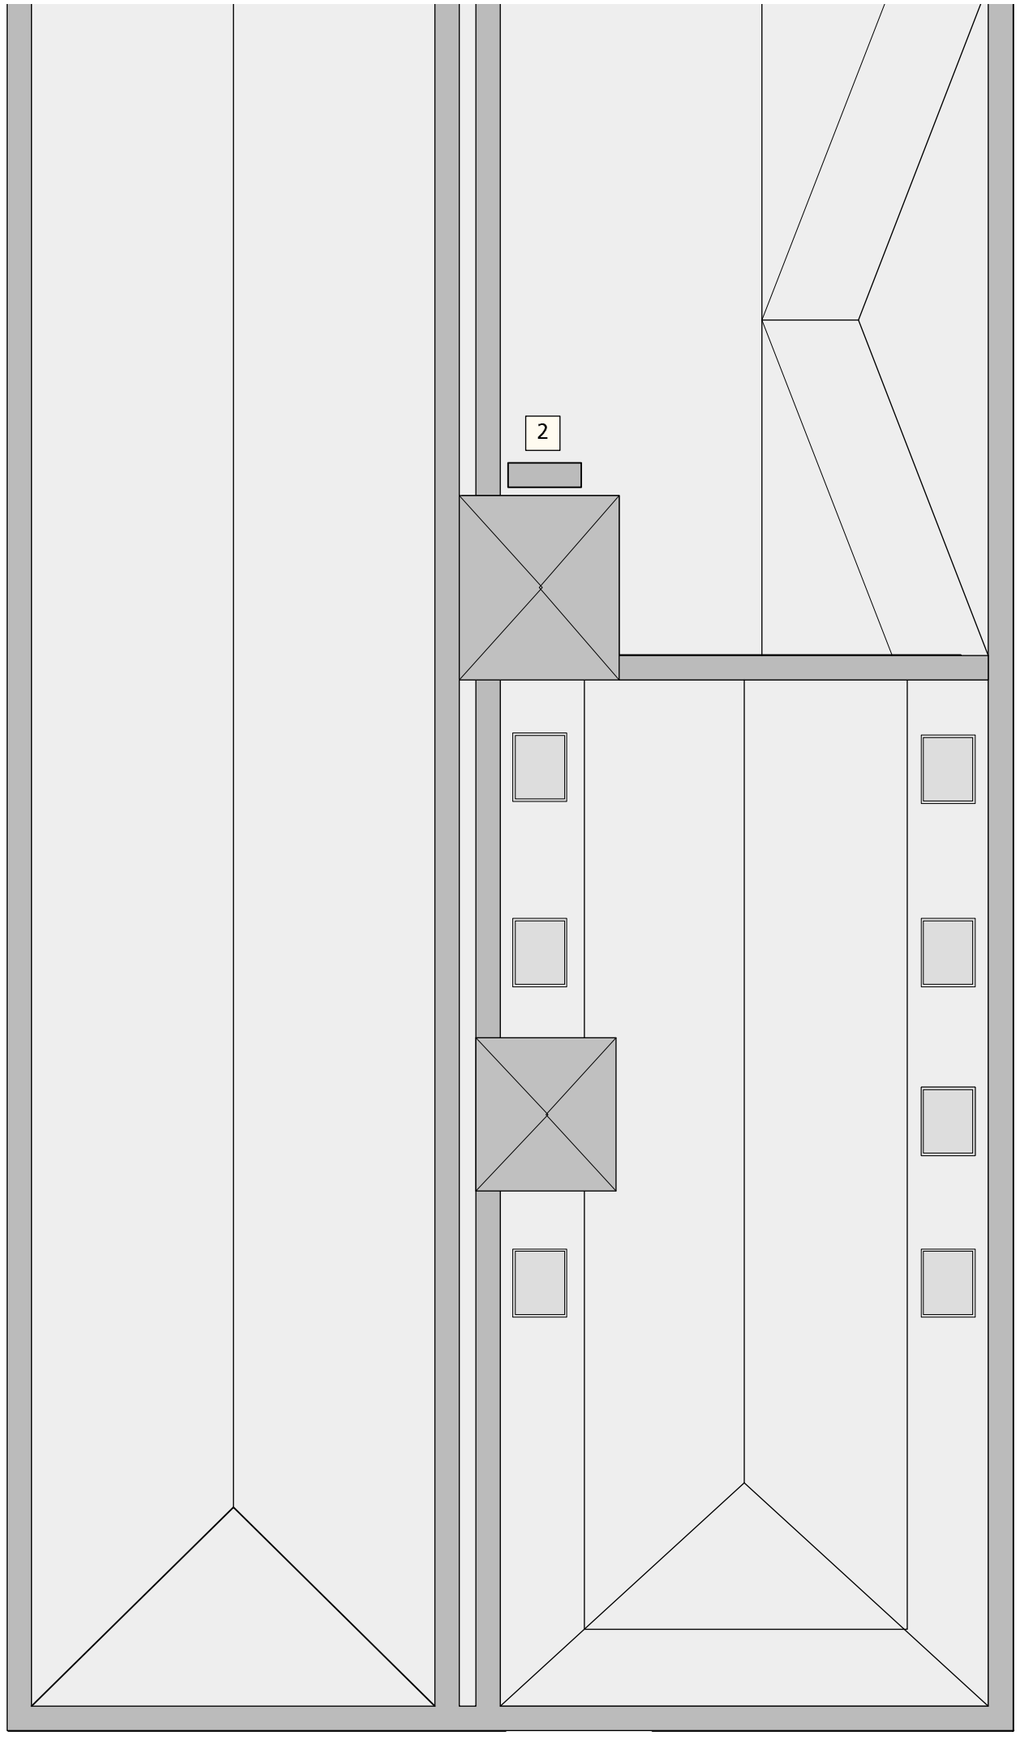

Design and drawings are the copyright of architecture:m

Written permission must be sought before duplication

Any discrepancy found between information given on this drawing and that given elsewhere or recorded on site shall be notified immediately to the project architect in writing

Do not scale from this drawing or derived dimensions from digital media

All dimensions are to be checked prior to works commencing on site

Status Key
S: Survey
F: Feasibility
P: Planning
D: Detailed Detail
T: Tender
C: Construction
B: As Built

Rev:	Date:	By:	Note:

architecture:m
RIBA
Chartered Practice
a: 3rd floor,
26-28 hilton street,
manchester,
m1 2eh
t: +44[0] 161 2373324
e: mail@architecturem.co.uk

p: 45/47 Dale Street
d: Roof Plan

d: 20.06.12
s: 1:100@a3
db: MA
n:

project:	drawing:	status:	rev:
313	207	P	A