Front

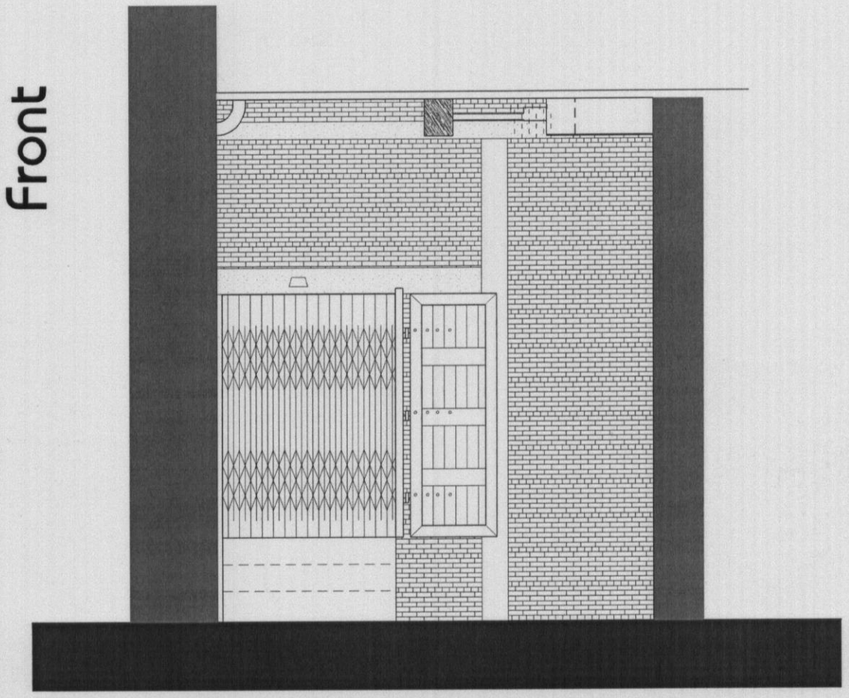

RH side

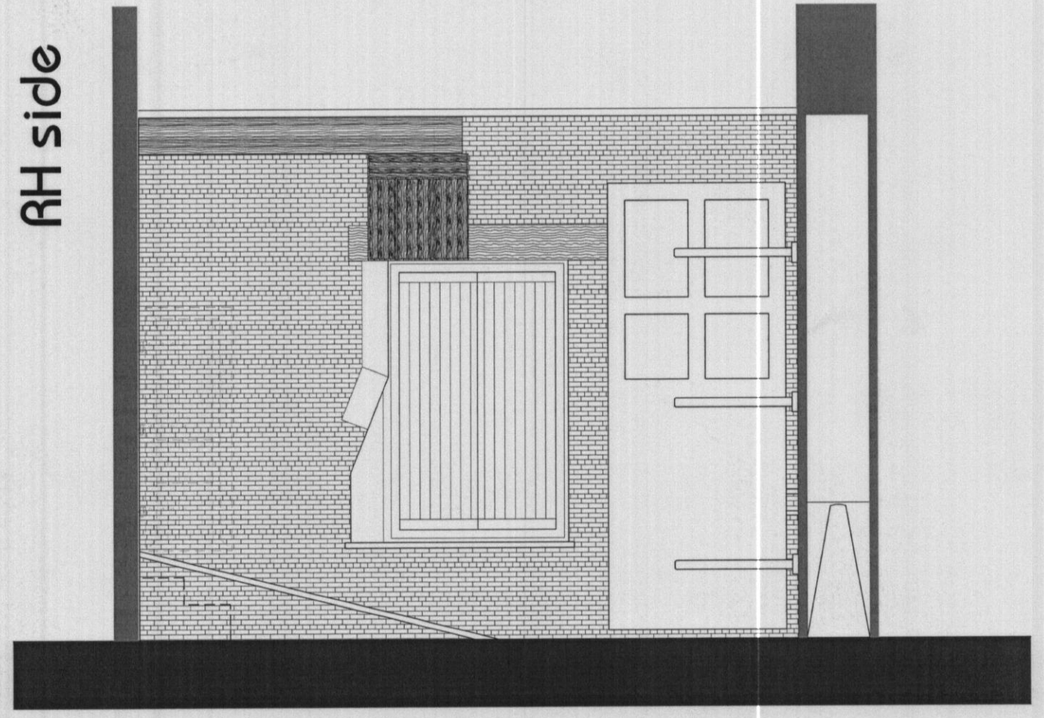

LH side

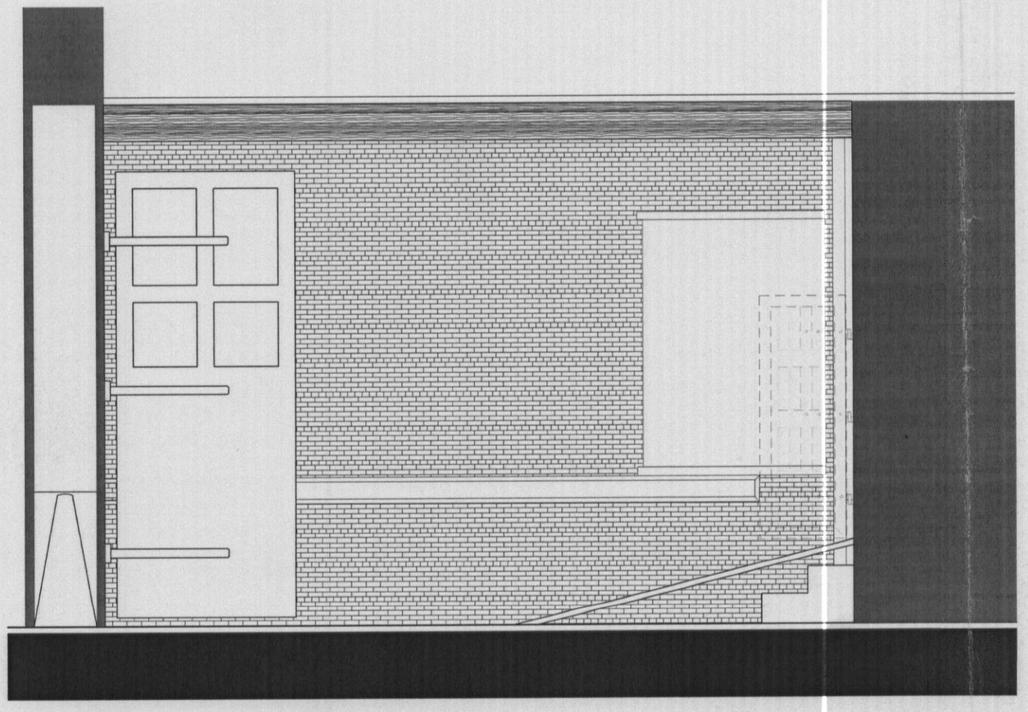

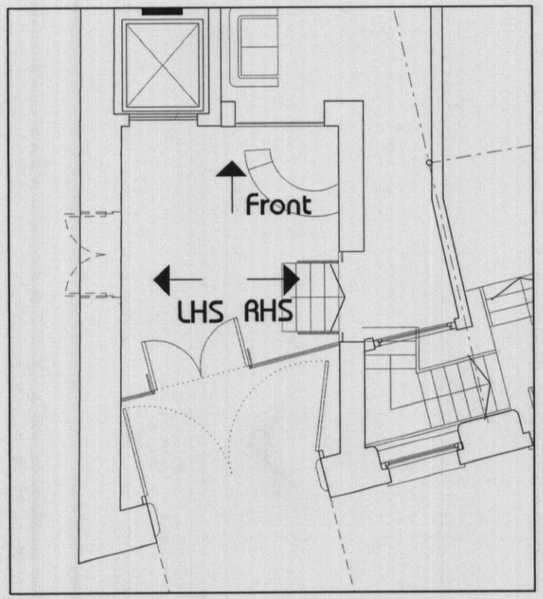

PLANNING
ACK'D
REPLIED
RECD 10 JUN 2008
M
M
M
FOIL ACTION
INIT
RECD
DAT

linberg
design associates limited
1 - 5 The Downs, Altrincham Cheshire, WA14 2QD
(t) 0161 923 0396/0397 (f) 0161 923 0391 (e) mail@linberg.co.uk

Project Title :
Bradley House
Newton Street
Manchester M1
Mr Chowdhary

Drg Title :
Loading Bay
Internal Elevations

Drg No. :	Revision :
EP06	
Scale : 1:50 @ A3	Drawn By / Date : JML