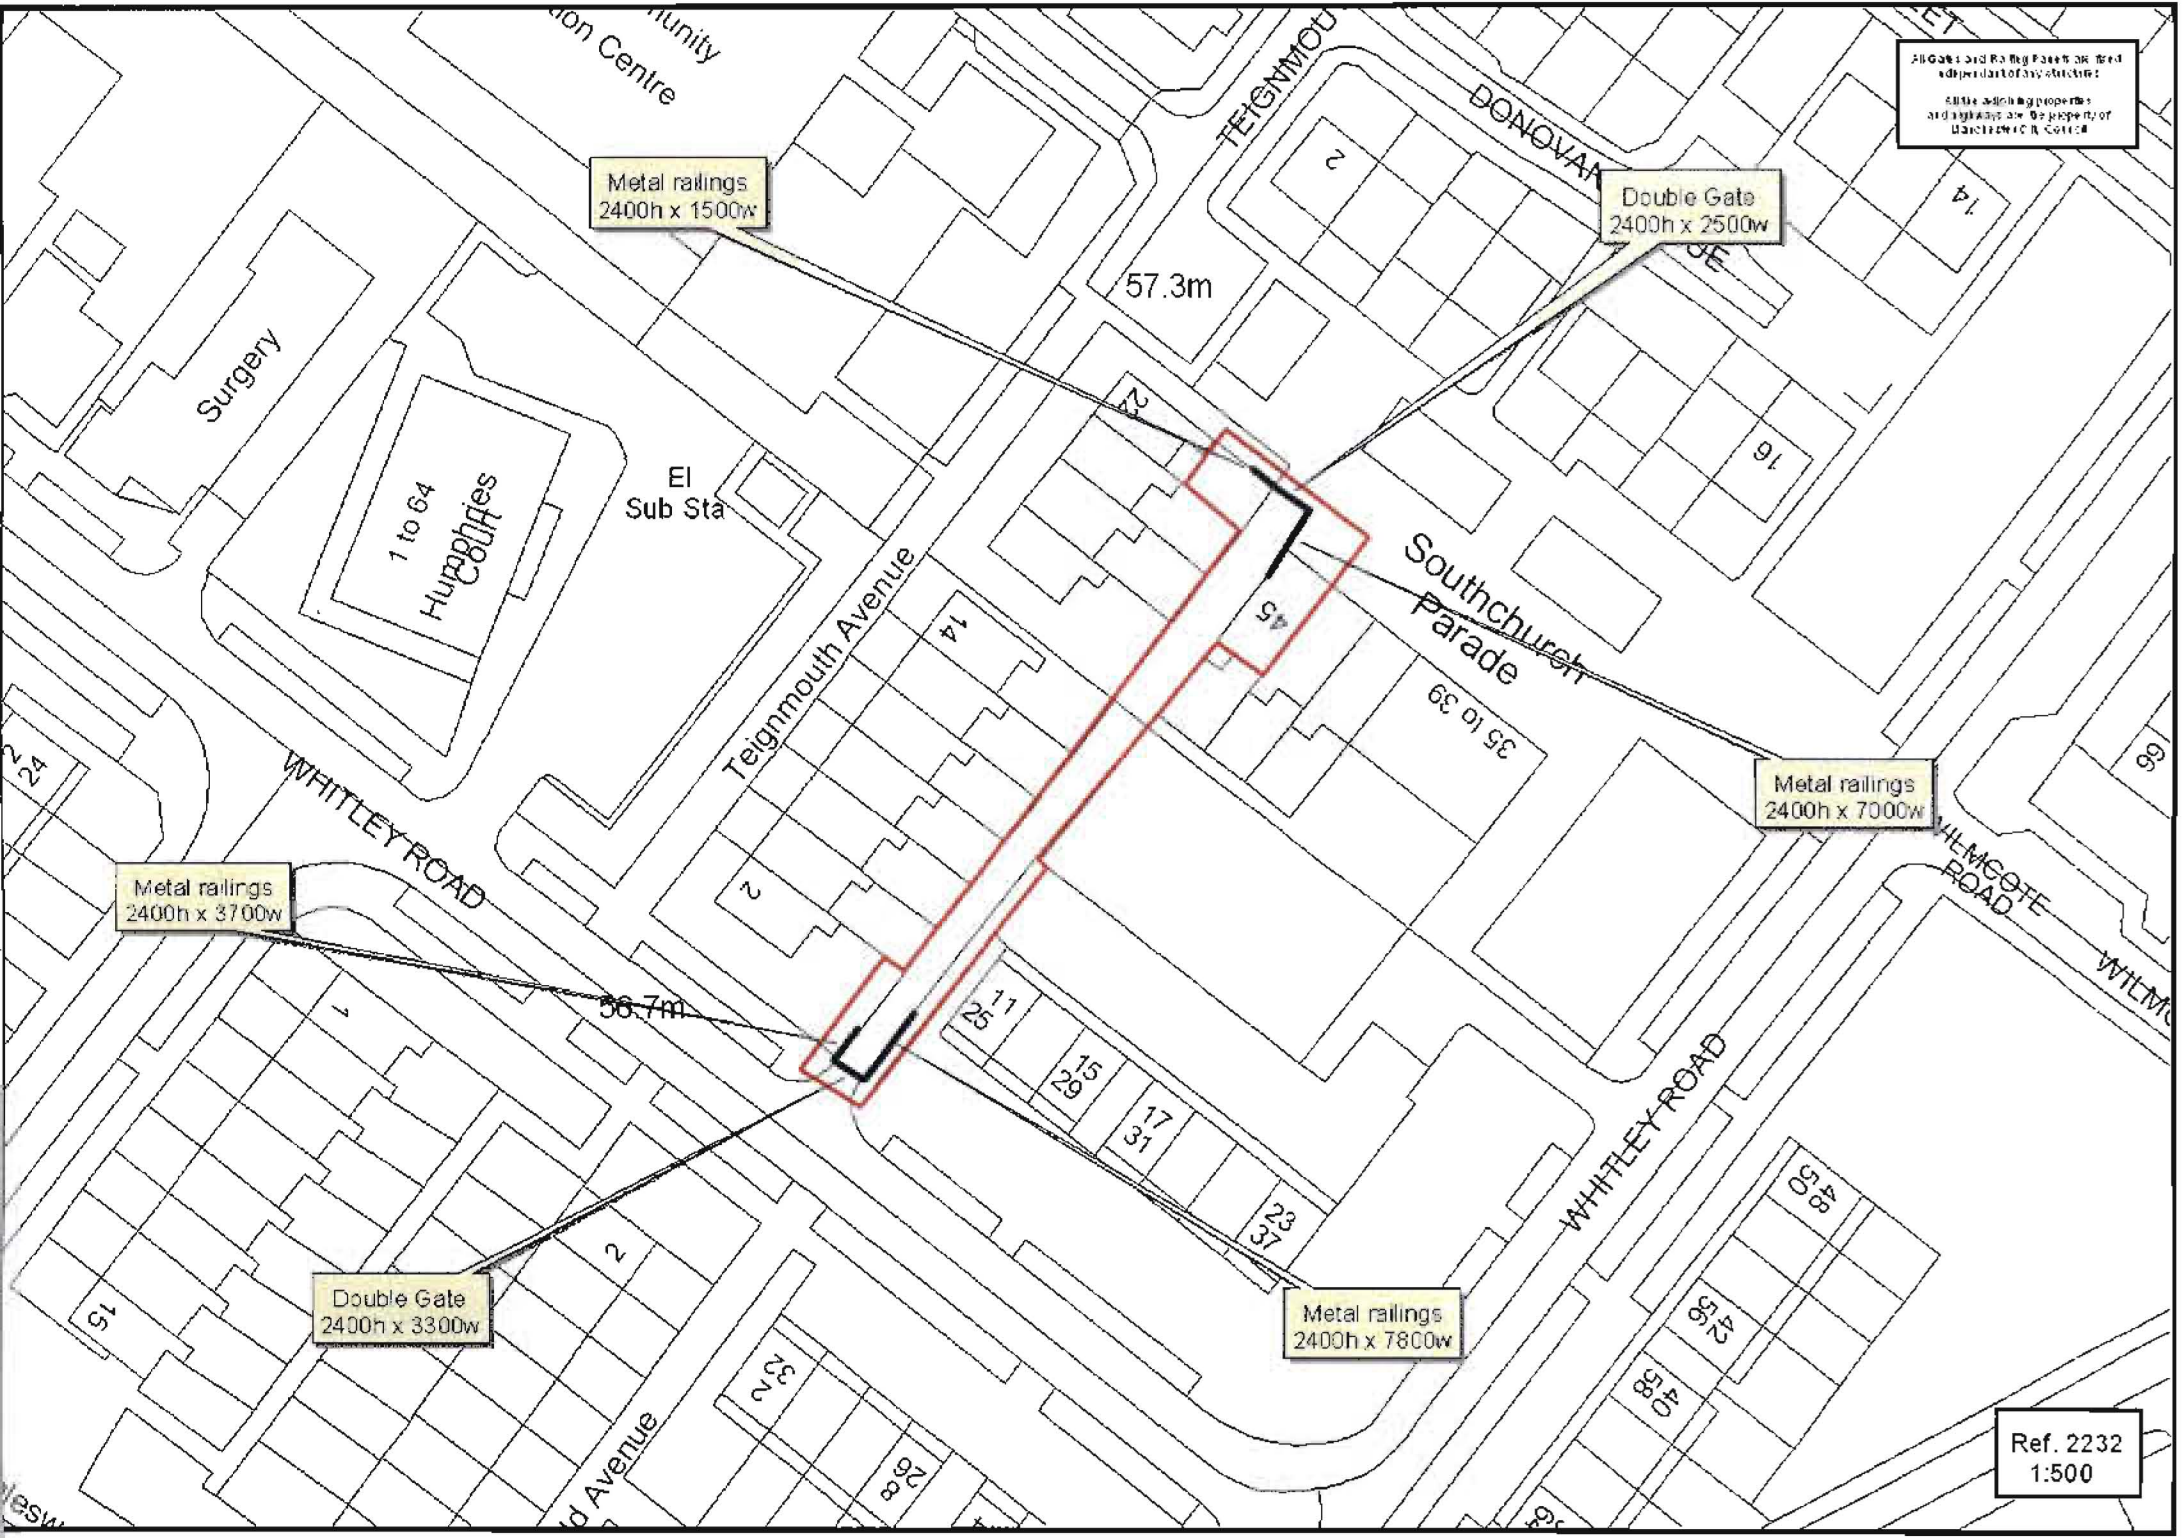

Metal railings
2400h x 1500w
Double Gate
2400h x 2500w
57.3m
Surgery
1 to 64
Humphries
Court
El
Sub Sta
Teignmouth Avenue
Southchurch
Parade
35 to 39
Metal railings
2400h x 7000w
WHITLEY ROAD
Metal railings
2400h x 3700w
56.7m
Double Gate
2400h x 3300w
Metal railings
2400h x 7800w
WHITLEY ROAD
Ref. 2232
1:500