Sign height dependant on removal of fencing around area -



Signage Location on site

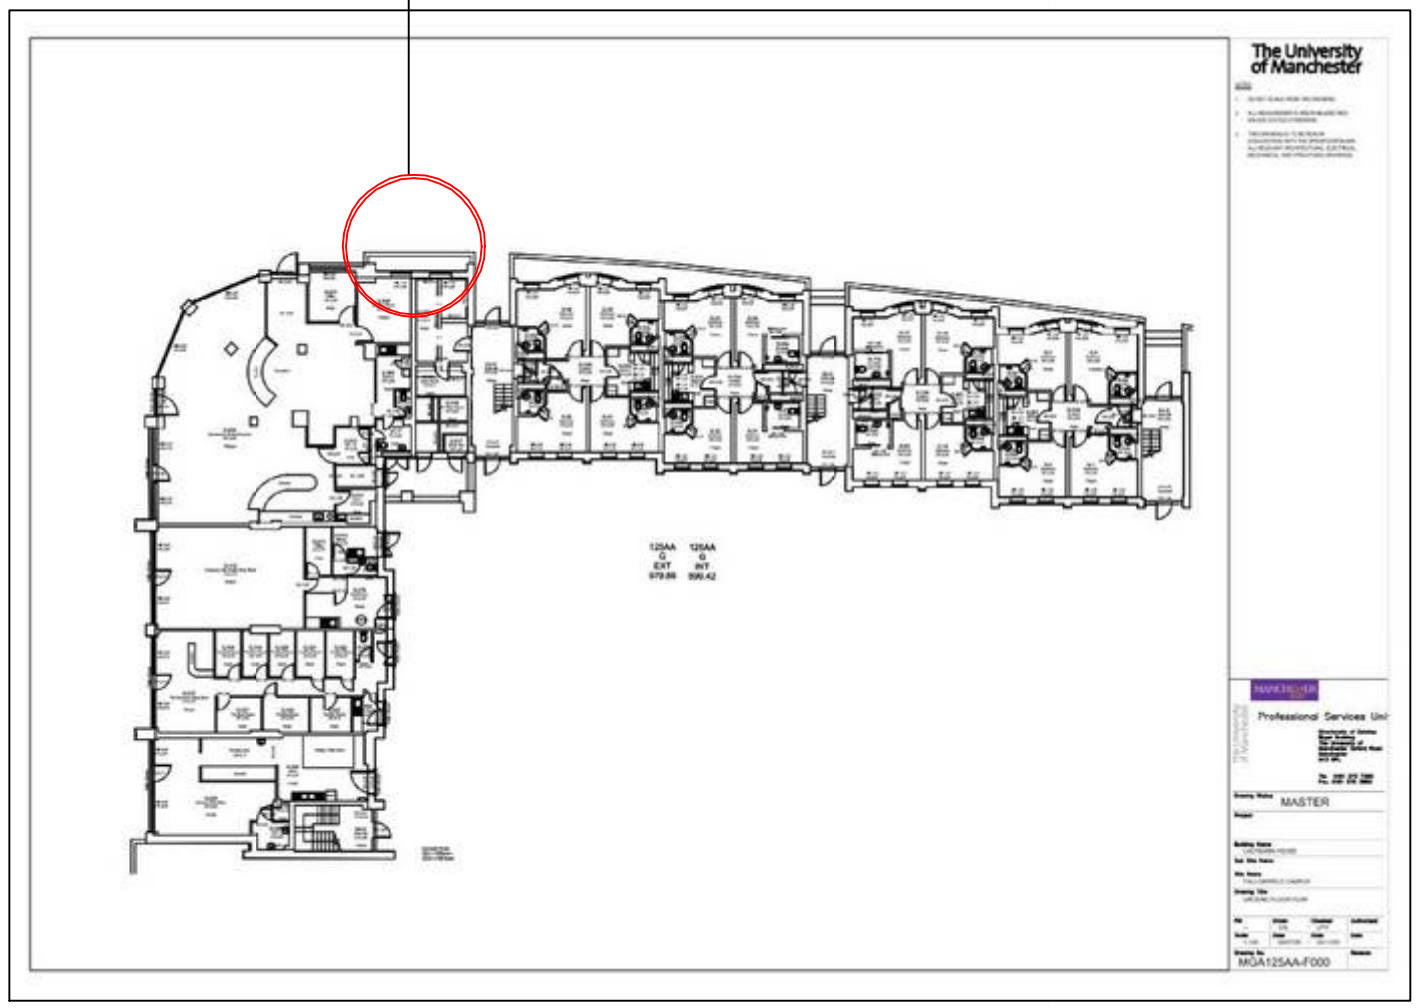

Led Halo Feature? - Outdoor Led's - Around whole sign or each individual letter

Floor Mounted

Signage letter type - Logo Colours/ metal finish?

SITE ADDRESS: **Ladybarn House** **2 Mosely Road** **Fallowfield** **Manchester**	Date: 17.05.12	Scale: 1:10	Sheet size: @ A3	**CLIENT:** Accrue	FFL - SH	Disclaimer: Do not scale from this drawing. Ensure that measurements or quantities taken from the drawing are checked on site. Copyright of this drawing belongs to Rische Group Limited
	Drawn by: CRH	Approved by:		**TITLE:** Proposed Entrance Signage	FFL - SCH	

rischegroup
INTERIOR CONSTRUCTION MAINTENANCE RELOCATION PROJECT MGMT STORAGE & WAREHOUSING
15 Ashburton Park, Ashburton Road West, Manchester, M17 1TD
t: 0161 877 6200 f: 0161 877 6201 W: www.rischegroup.co.uk