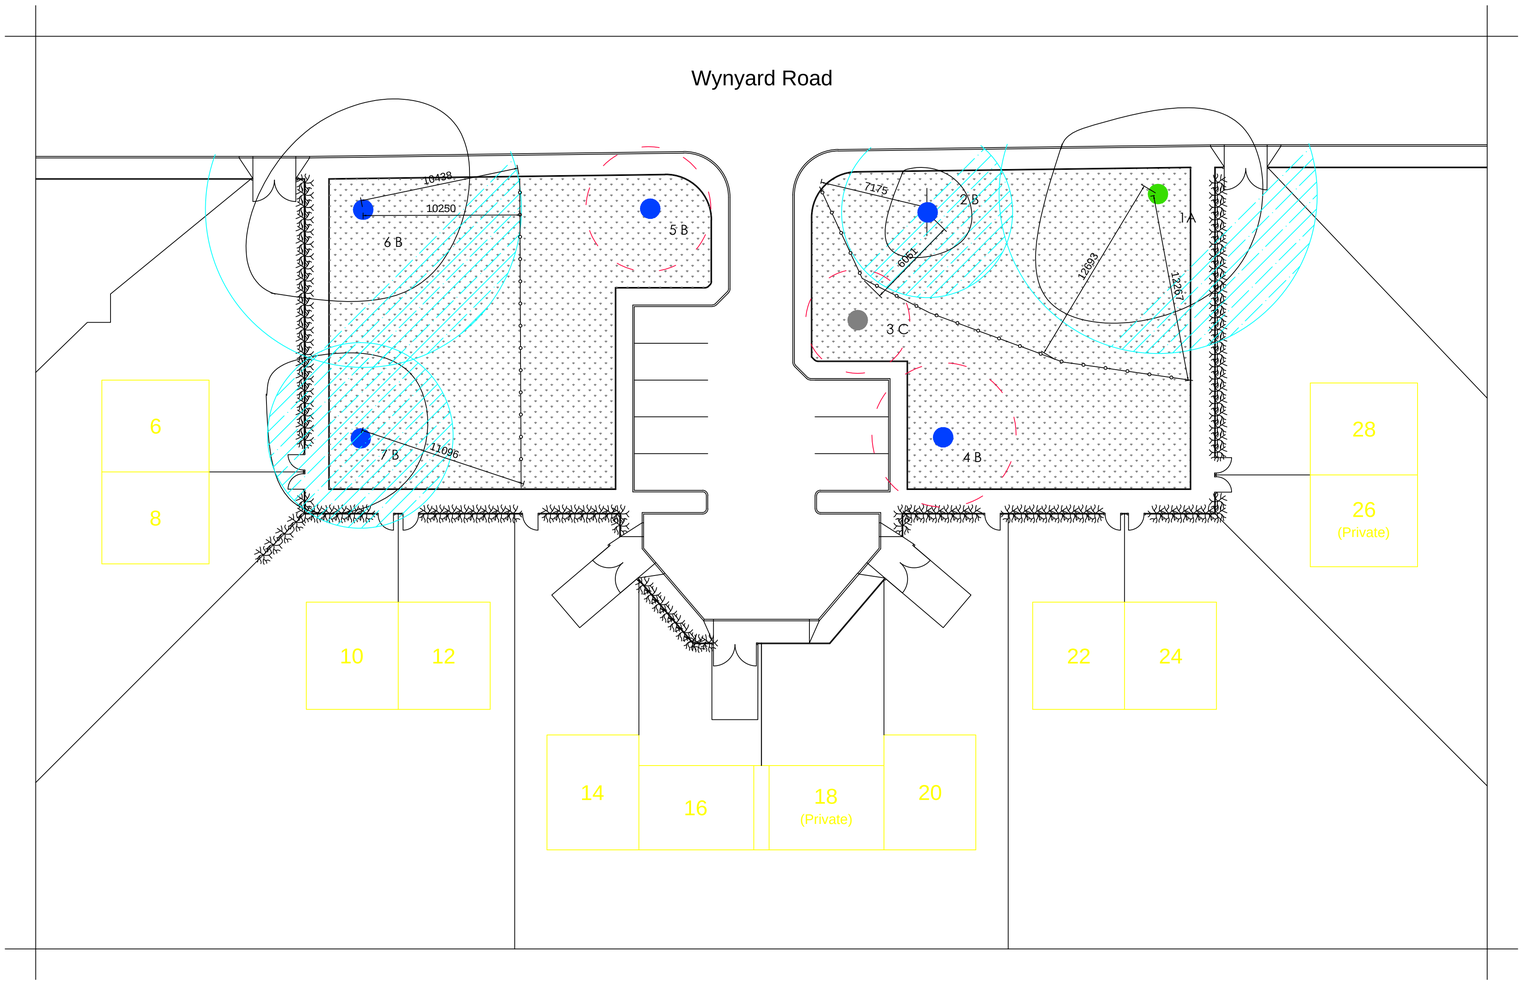

Legend (Tree Survey)

NOTES

Tree Works

- All tree work to be carried out by a competent Arborist and to be comply with BS 3998:2010.
- Any deadwood removed.

Protecting Trees Retained (Arboricultural Implication Study)

- Protection to BS 5837:2012 Fences due to be installed at locations shown to prevent encroachment of traffic, materials or change in levels.
- Fencing to be erected prior to the commencement of any works on site, including any demolition.
- Fencing to be maintained intact and in the same position until completion of all works. Contractors instructed not to remove, damage or destroy any protective fencing without first consulting the Arboricultural Consultant and obtaining written approval of the Council.

Pruning

All works are to be implemented outside the bird nesting and breeding season.

Ecology

All tree and vegetation in the vicinity must be surveyed by a qualified ecologist for protected species.

Unauthorised Tree Works

Any tree works not specifically indicated on the tree Work Specification and this drawing may be carried out without the prior written consent of the Local Planning Authority. Any unauthorised tree works are to be reported to the Arboricultural Officer and may be subject to prosecution.

Replacements

There are trees that require supervision by the Arboricultural Clerk of Works as works may be in the Construction Exclusion Zone.

Legend

- Trees of high quality and value (A).
- Trees of moderate quality and value (B).
- Trees of low quality and value (C).
- Loss to condition (U).
- Tree Protection with RF netting.

Tree Protection Fence to BS 5837:2012 with dimensions or references and orientation.

Tree Protection Fence removed with dimensions or references and orientation.

Root Protection Area.

Supervision required by Arboricultural Clerk of Works.

Individual or small groups of trees(s) removed.

Large groups or woodlands removed.

Hedgerow removed.

Individual trees retained.

Large groups or woodlands retained.

Hedgerows retained.

TO BE REPRODUCED IN COLOUR ONLY

Do Not Scale

No	INFORMATION	By	Date	Chkd

REVISIONS

acsconsulting
Arboricultural Consultants

Suite 1
9 Princess Street
Knutsford
WA16 6BY
01565 755422

mail@acsconsulting.co.uk

CLIENT:

WCHG

LOCATION:

WYNYARD ROAD

DRAWING TITLE:

ARBORICULTURAL LAYOUT PLAN

PLANNING

SCALE:	SHEET SIZE:	FILE No:	DRAWING No:	REV:
1:200	A1	2934DR13	102	
DRAWN BY:	DATE: OCT 2013			