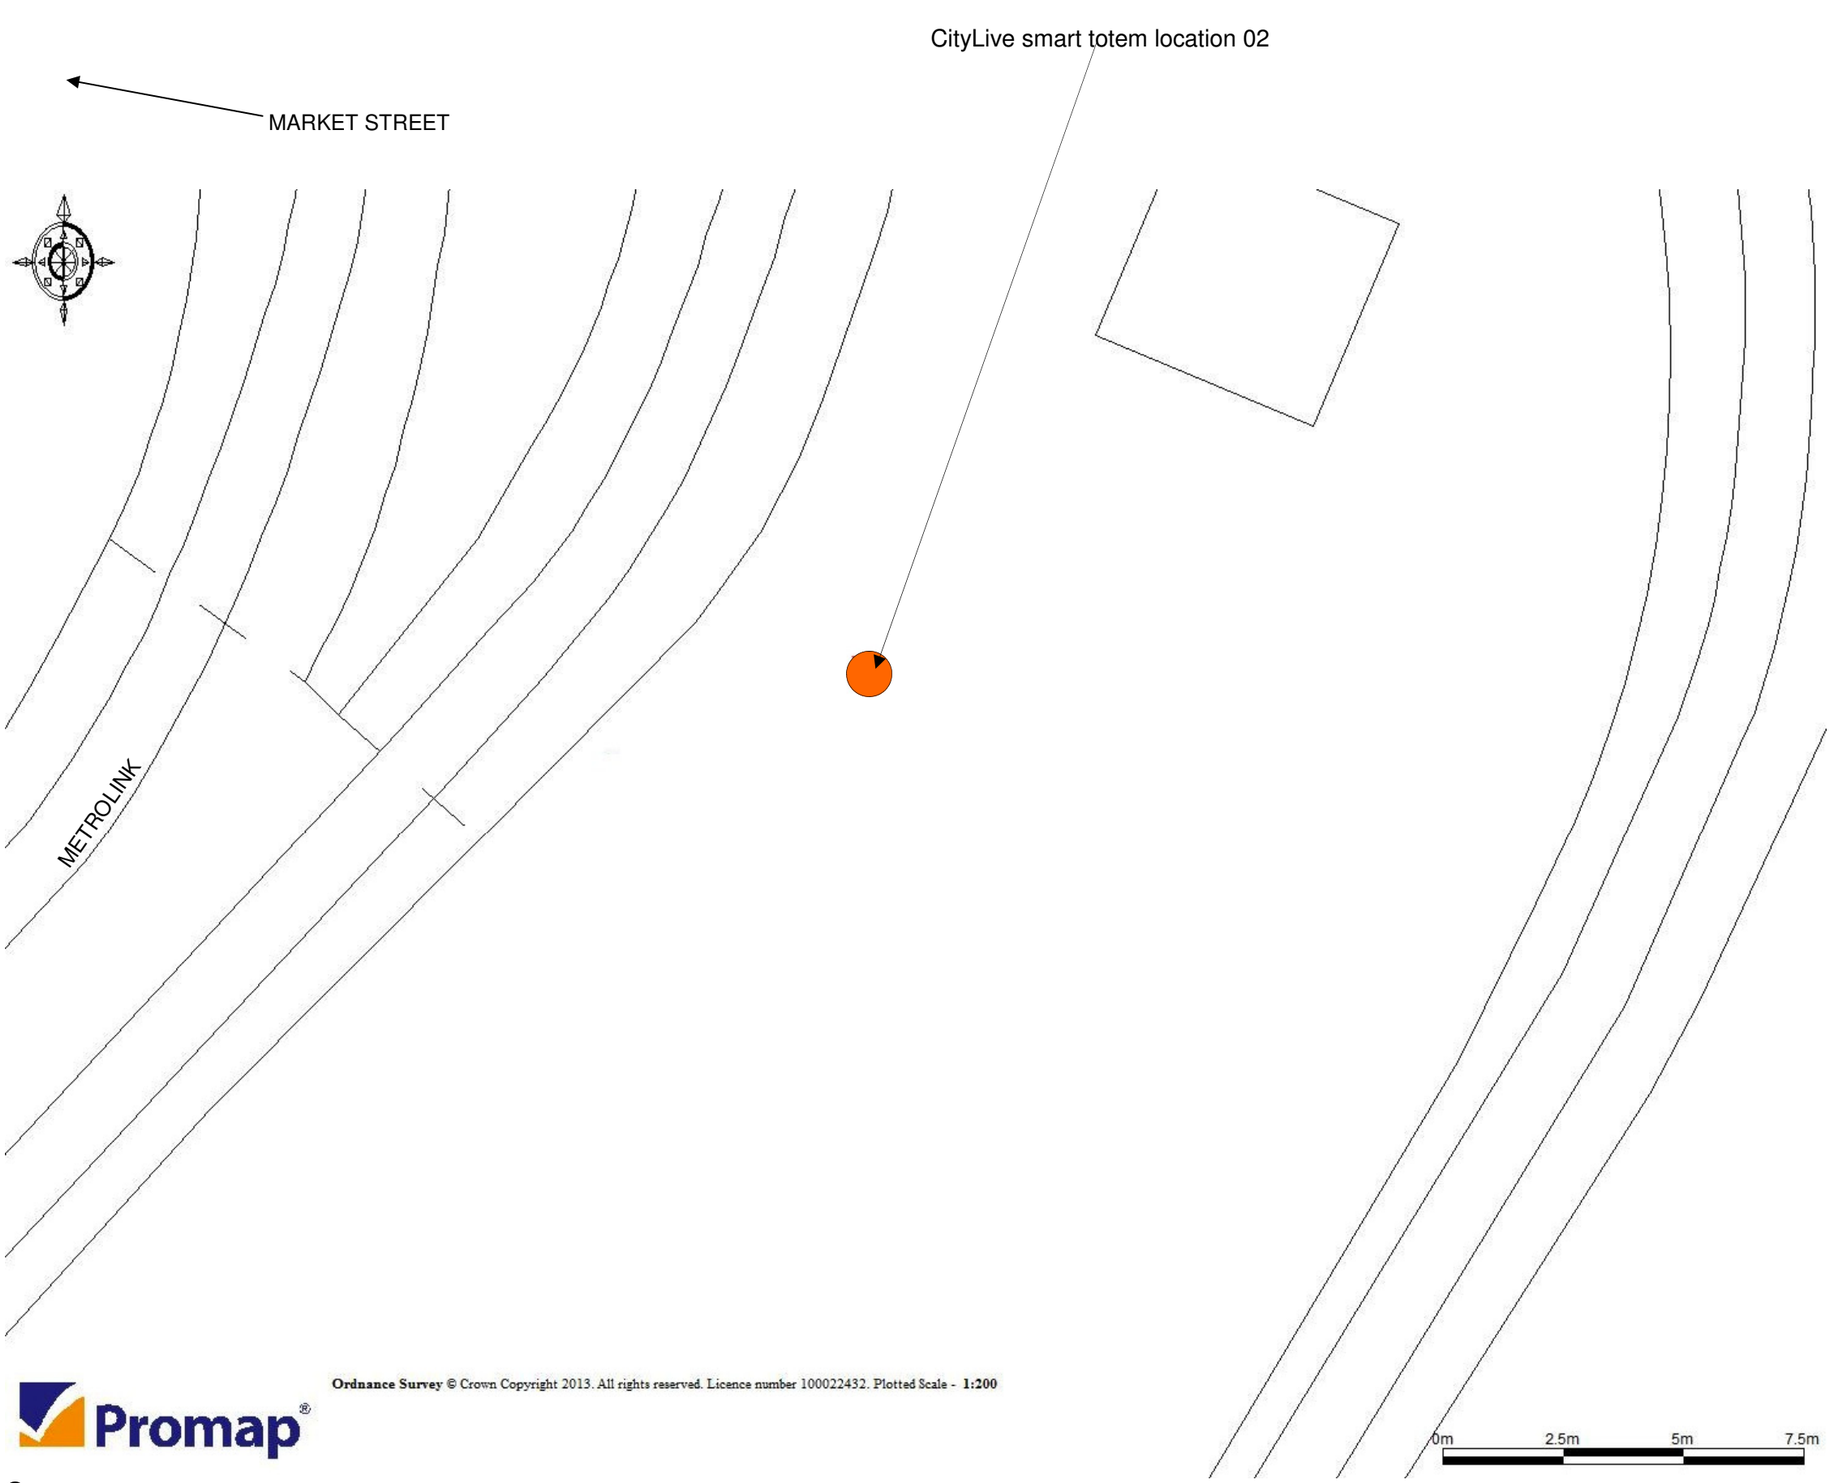


Promap®
**Ordnance Survey** © Crown Copyright 2013. All rights reserved. Licence number 100022432. Plotted Scale - **1:200**
© Crown Copyright 2013. All Rights reserved. Licence number 100040896.

NOTES

Easting 384358
Northing 398326

REVISIONS

**MEDIACO OUTDOOR LTD**

| | |
|---|---|
| JOB | **CityLive 02**<br>Piccadilly Gardens (NW Crn)<br>MANCHESTER<br>M1 1LS |
| TITLE | Block Plan |
| SCALE | 1:200 @ A.4 |
| DATE | JULY 2013 — DRN. By RH |

DRW. No. MCL/013/MCC.CL002/02

RMW

©