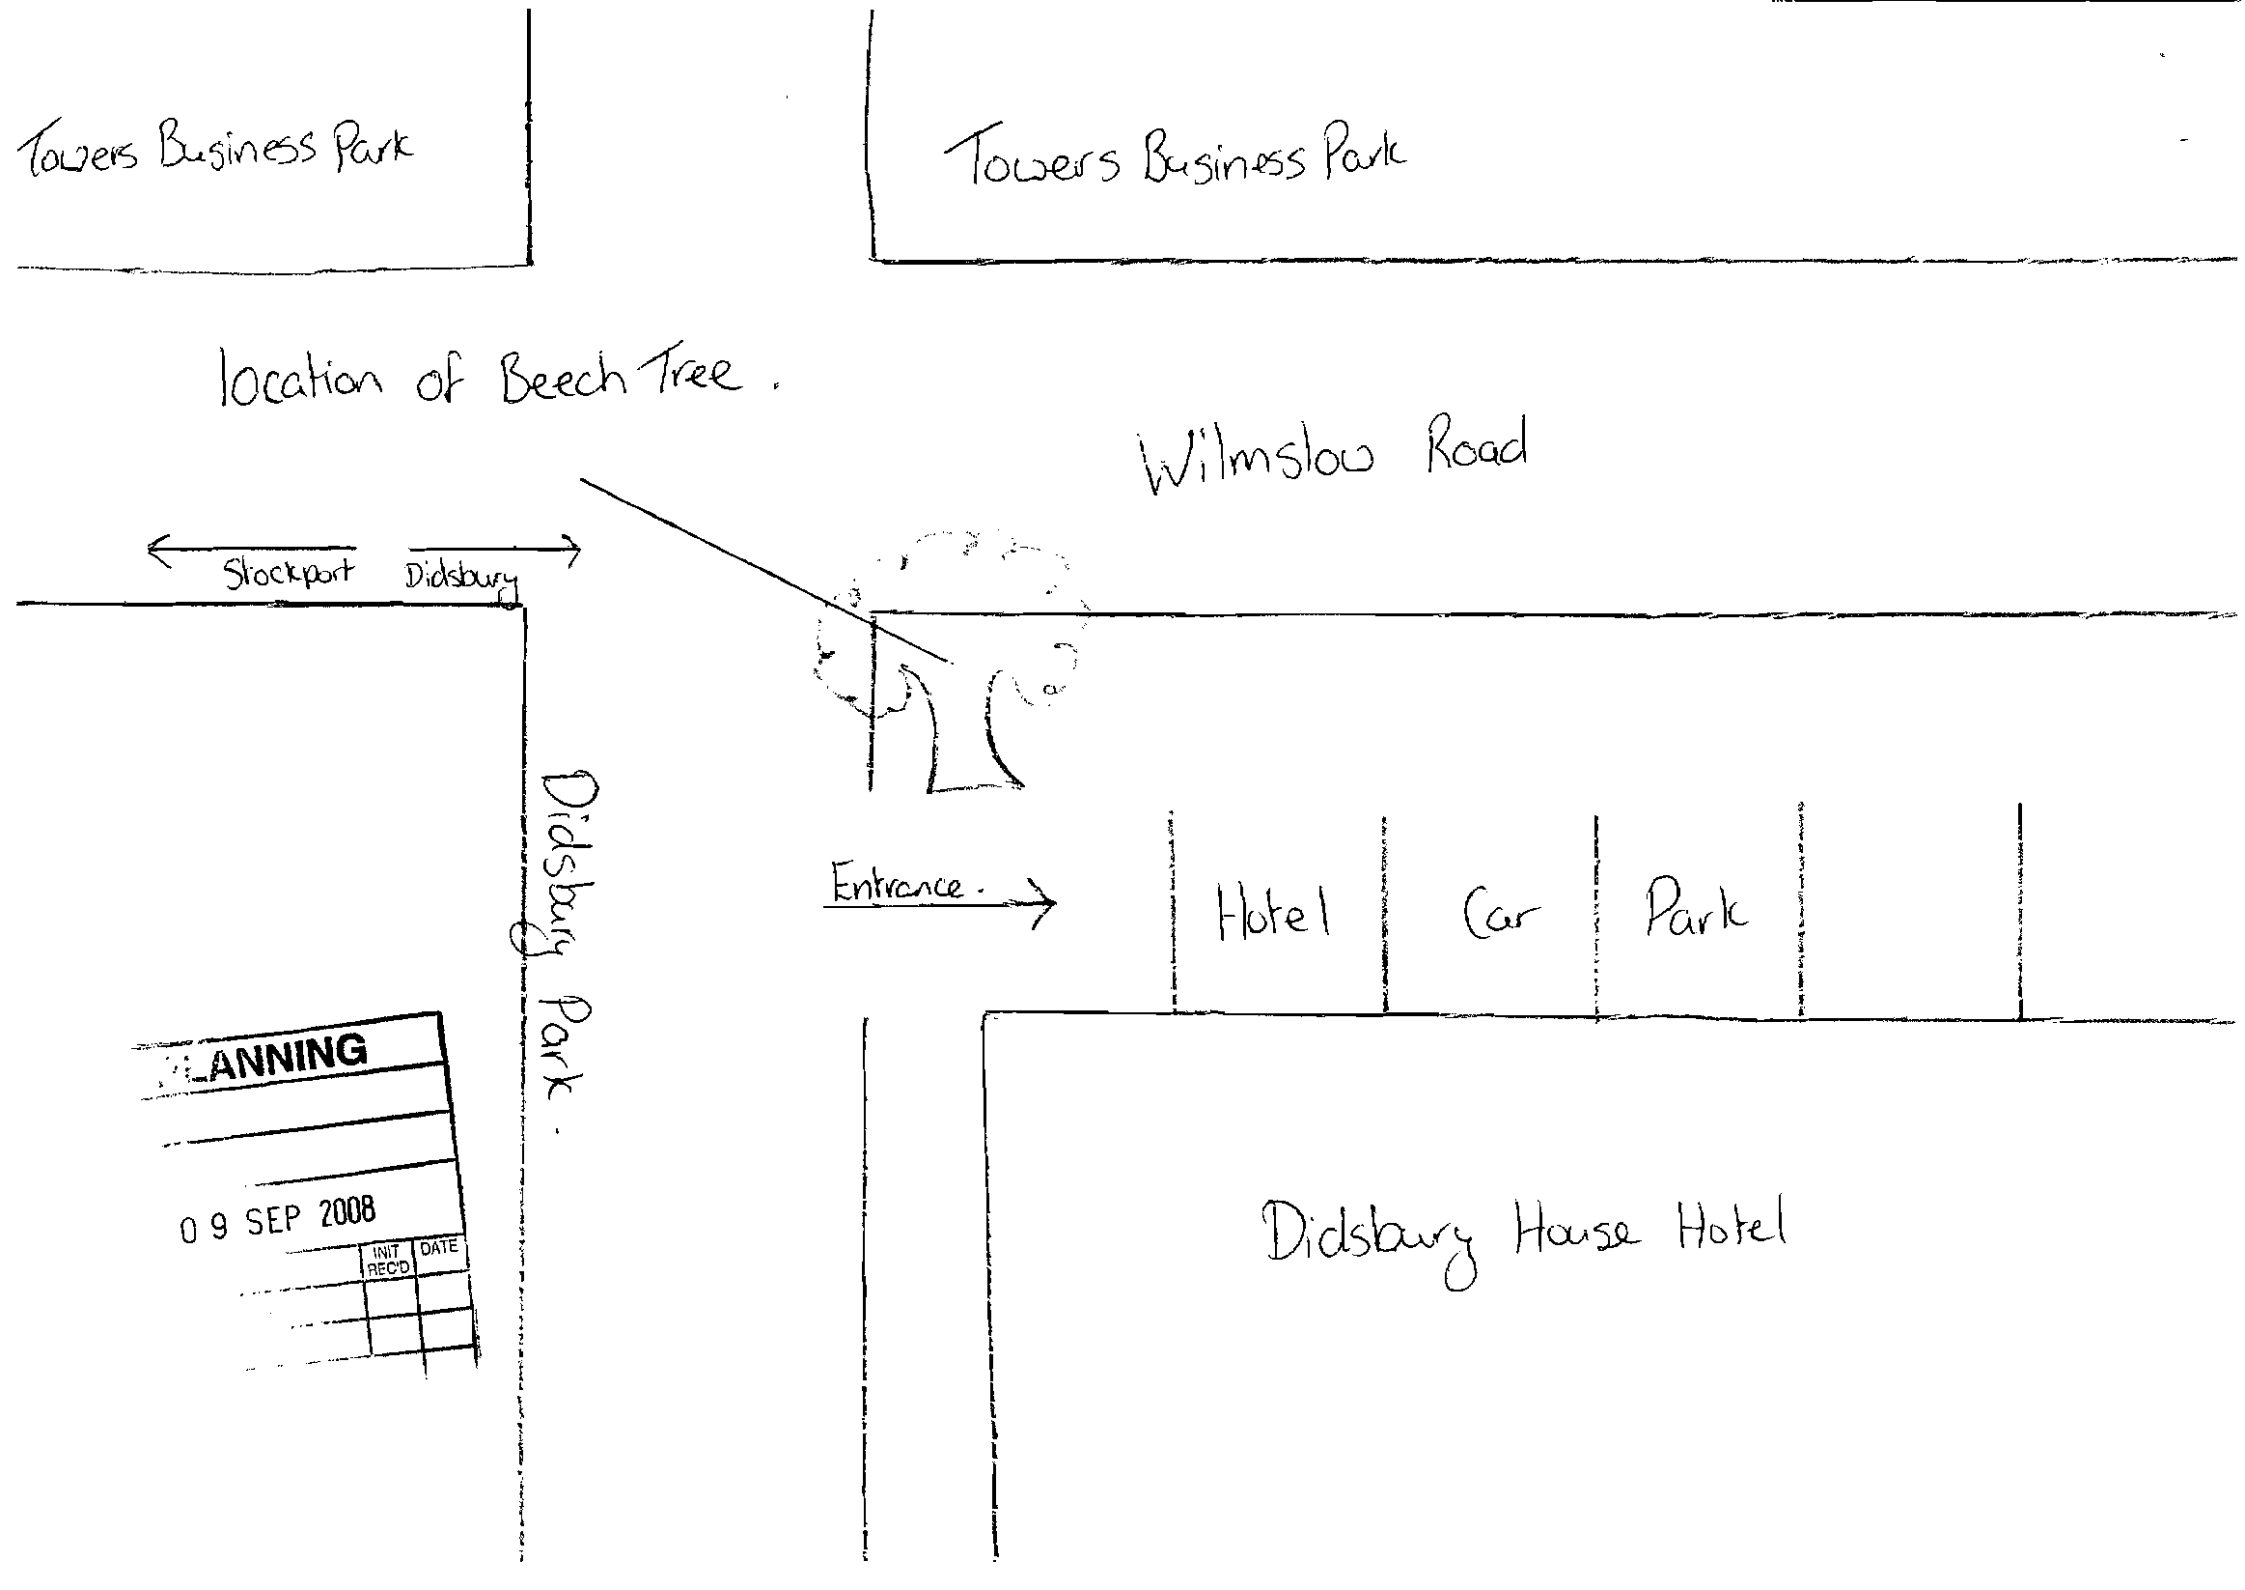
Towers Business Park
Towers Business Park
location of Beech Tree.
Wilmslow Road
Stockport
Didsbury
Didsbury Park.
Entrance.
Hotel
Car
Park
Didsbury House Hotel
PLANNING
09 SEP 2008
INIT
REC'D
DATE