THESE DRAWINGS ARE FOR BUILDING REGULATION PURPOSES ONLY.

UNDER NO CIRCUMSTANCES WILL THE DRAUGHTSMAN BE LIABLE FOR ERRORS THAT MAY OCCUR DURING AND/OR AFTER CONSTRUCTION.

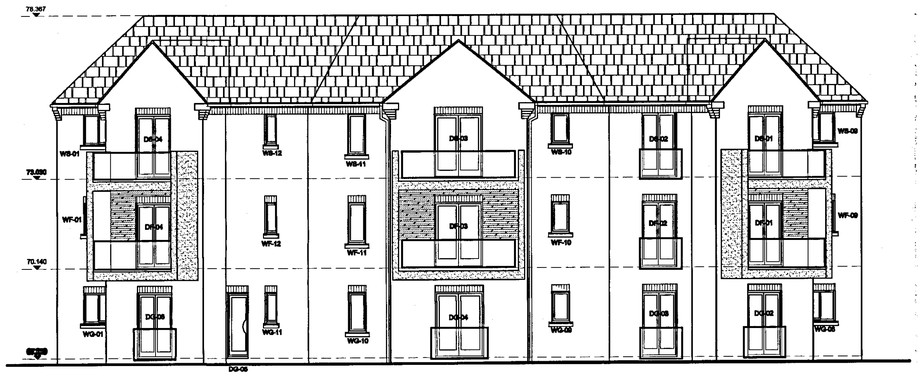

FRONT ELEVATION

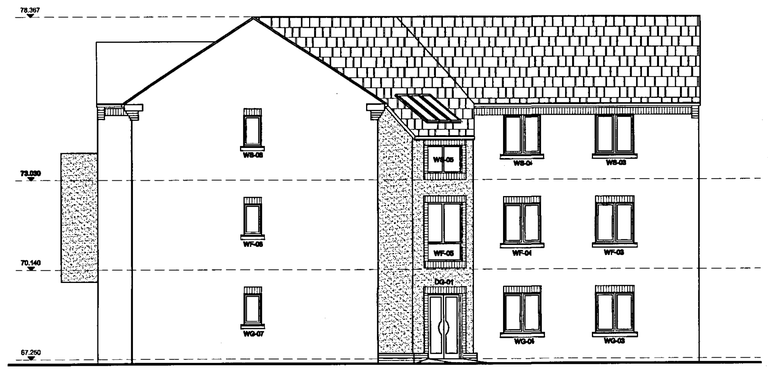

SIDE ELEVATION

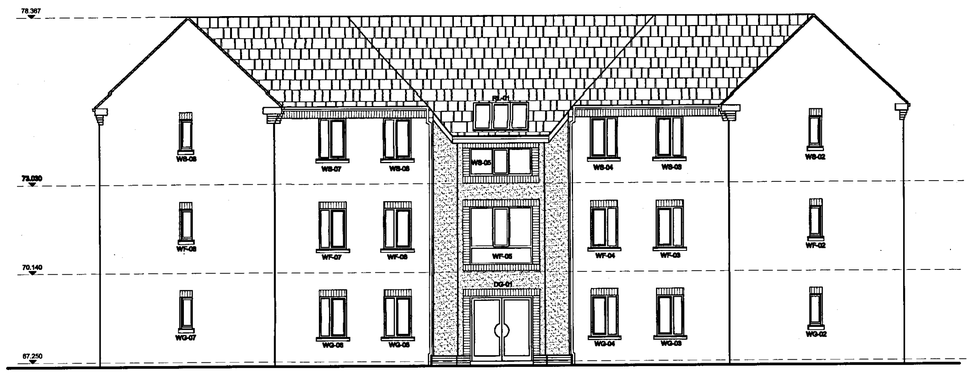

REAR ELEVATION

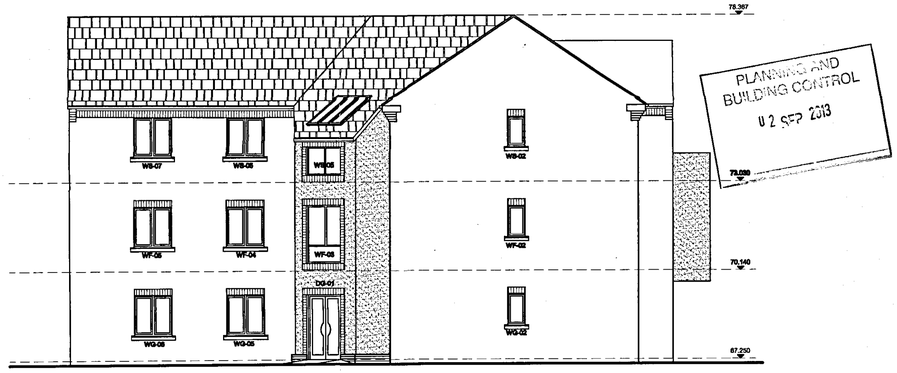

SIDE ELEVATION

PLANNING AND BUILDING CONTROL
02 SEP 2013

REV:	DATE:	REVISION NOTE:

PROJECT NAME:
Land off Oatlands Road Wythenshawe

DRAWING TITLE:
Apartments
Proposed Elevations

DRAWING NUMBER:
A13 003 WD 019

DRAWING ORIGIN: 2013

DATE: 19.07.13

SCALE: 1:100

CLIENT: Wythenshawe Private Hire

DRAWN BY: D.W

CHECKED BY:

COPYRIGHT ©
The copyright of this drawing belongs to The Cestria Partnership, Architects and cannot be reproduced in any way whatsoever without the Architects approval.

THE CESTRIA PARTNERSHIP,
CHARTERED ARCHITECTS,
5 SPATH LANE,
HANDFORTH,
WILMSLOW,
CHESHIRE, SK9 3QN.
T / F: 01625 529594
E: cestriarch@gmail.com

NOTES:-
THESE DRAWINGS ARE FOR BUILDING REGULATION PURPOSES ONLY.

UNDER NO CIRCUMSTANCES WILL THE DRAUGHTSMAN BE LIABLE FOR ERRORS THAT MAY OCCUR DURING AND/OR AFTER CONSTRUCTION.

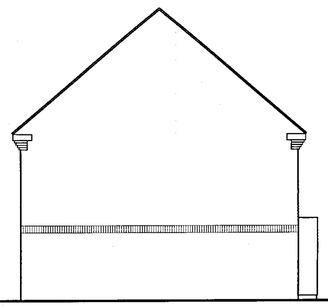

PROPOSED SIDE ELEVATION

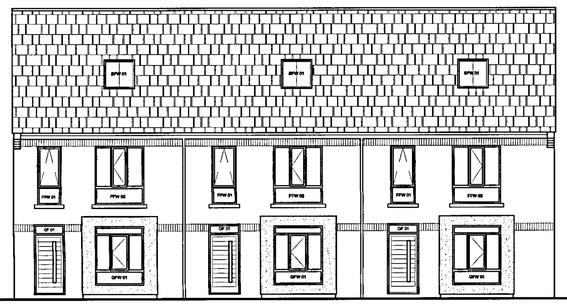

PROPOSED FRONT ELEVATION

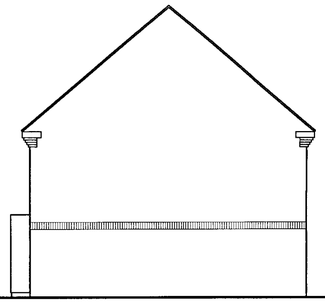

PROPOSED SIDE ELEVATION

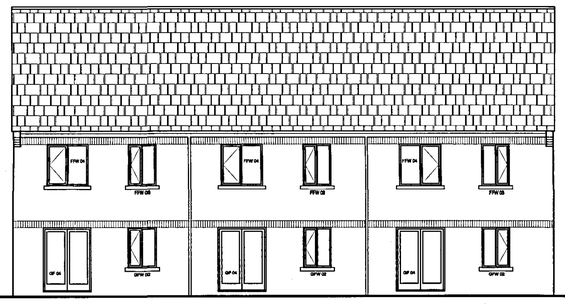

PROPOSED REAR ELEVATION

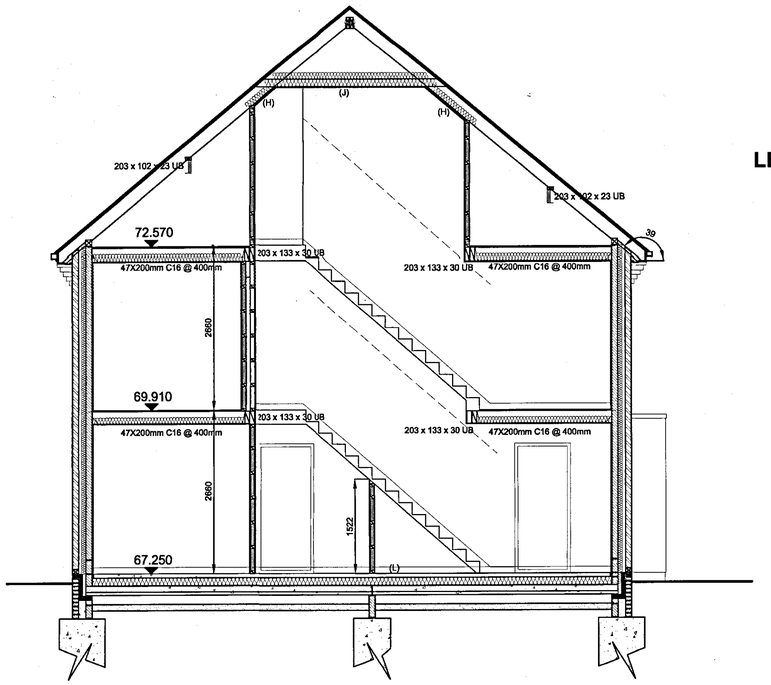

PROPOSED SECTION A - A

LEVELS TO BE CONFIRMED

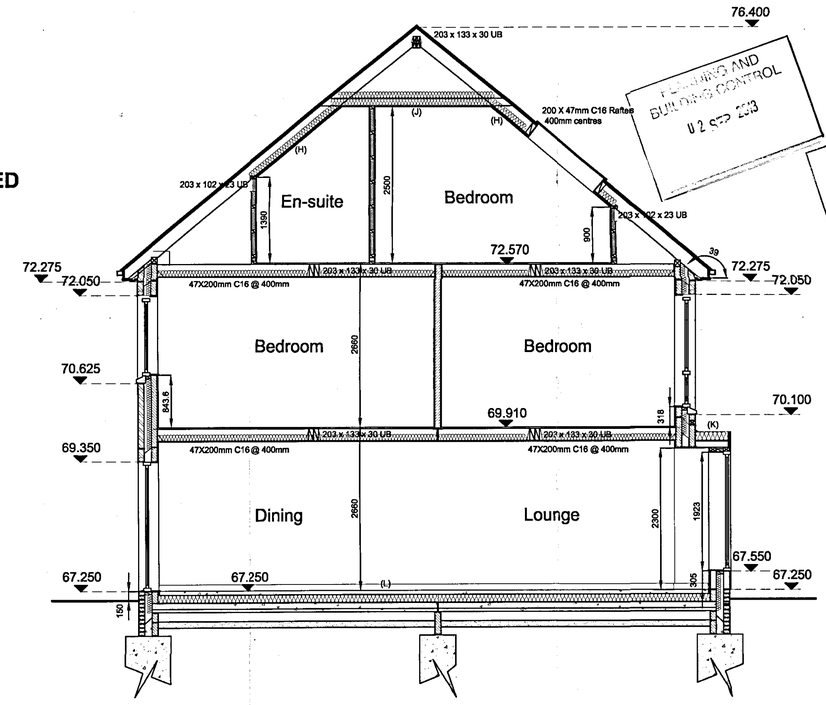

PROPOSED SECTION B - B

PLANNING AND BUILDING CONTROL
02 SEP 2013
PLANNING AND BUILDING CONTROL
19 AUG 2013

REV :	DATE :	REVISION NOTE :
C	27.07.13	Structure added and section floor/foundations amended
B	17.07.13	Levels and heights amended
A	05.07.13	Wall Detail refences added

PROJECT NAME :
Land off Oatlands Road Wythenshawe

DRAWING TITLE :
Townhouses Block of 3
Proposed Elevations & Sections

DRAWING NUMBER :

Town	Job	Type	Dwg	Rev
A13	003	WD	009	C

DRAWING ORIGIN :

Town	Job	Type	Dwg	Rev
2013	---	---	11	C

DATE : 20.06.13
SCALE : 1:50 & 100

CLIENT :
Wythenshawe Private Hire
DRAWN BY : D.W
CHECKED BY :

THE CESTRIA PARTNERSHIP,
CHARTERED ARCHITECTS,
5 SPATH LANE,
HANDFORTH,
WILMSLOW,
CHESHIRE, SK9 3QN.
T / F: 01625 529594
E: cestriarch@gmail.com

COPYRIGHTS
The copyright of this drawing belongs to The Cestria Partnership, Architects and cannot be reproduced in any way whatsoever without the Architects approval.

PLEASE NOTE
The contractor must verify all dimensions on site before commencing any work or preparing manufacturing drawings, any discrepancies are to be verified with the Architect.
Do not scale off the drawing. Use figured dimensions only.

NOTES:-
THESE DRAWINGS ARE FOR BUILDING REGULATION PURPOSES ONLY.

UNDER NO CIRCUMSTANCES WILL THE DRAUGHTSMAN BE LIABLE FOR ERRORS THAT MAY OCCUR DURING AND/OR AFTER CONSTRUCTION.

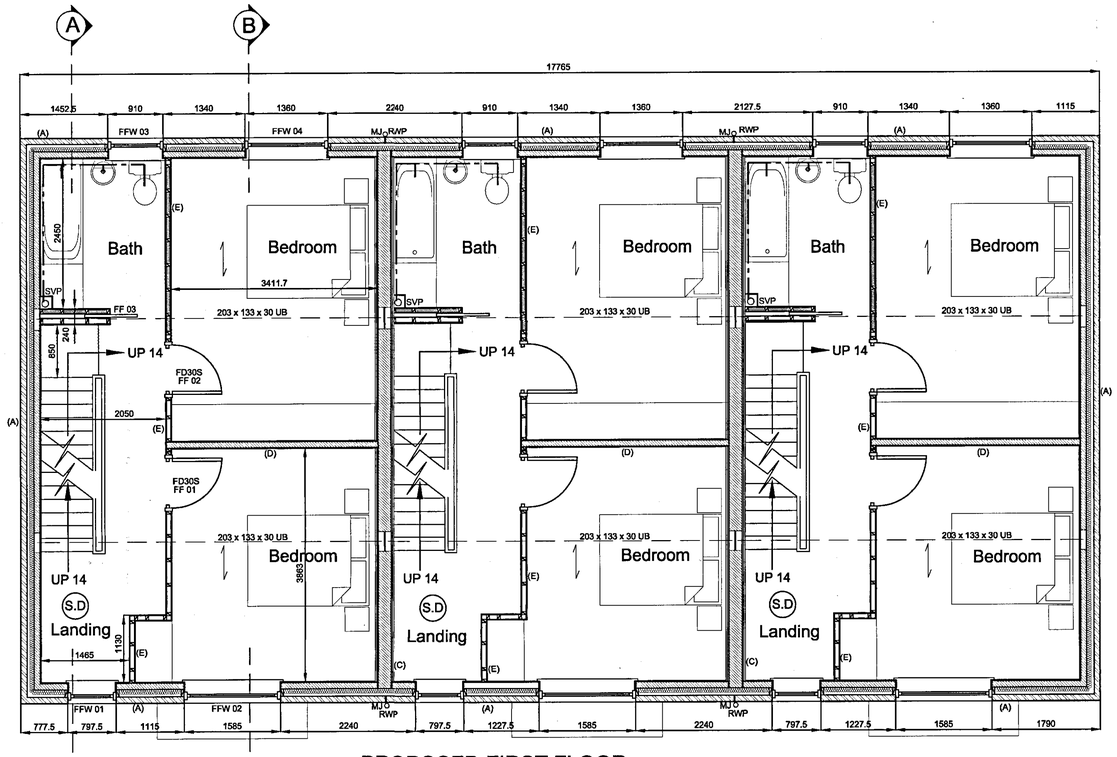

PROPOSED FIRST FLOOR

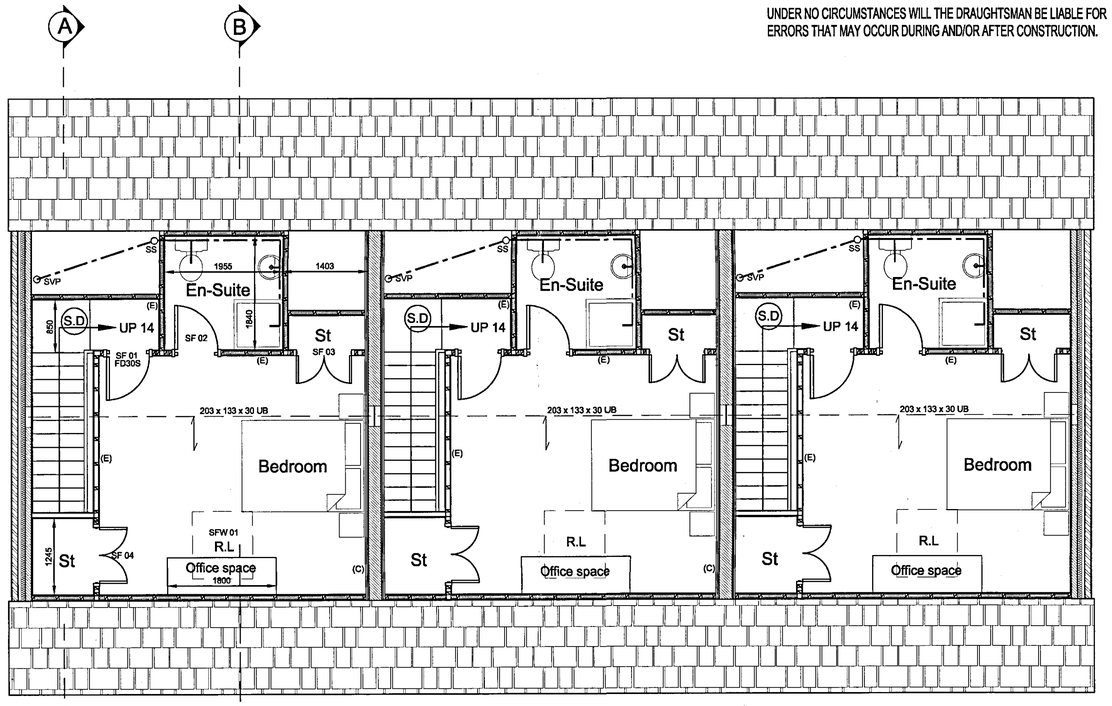

PROPOSED SECOND FLOOR

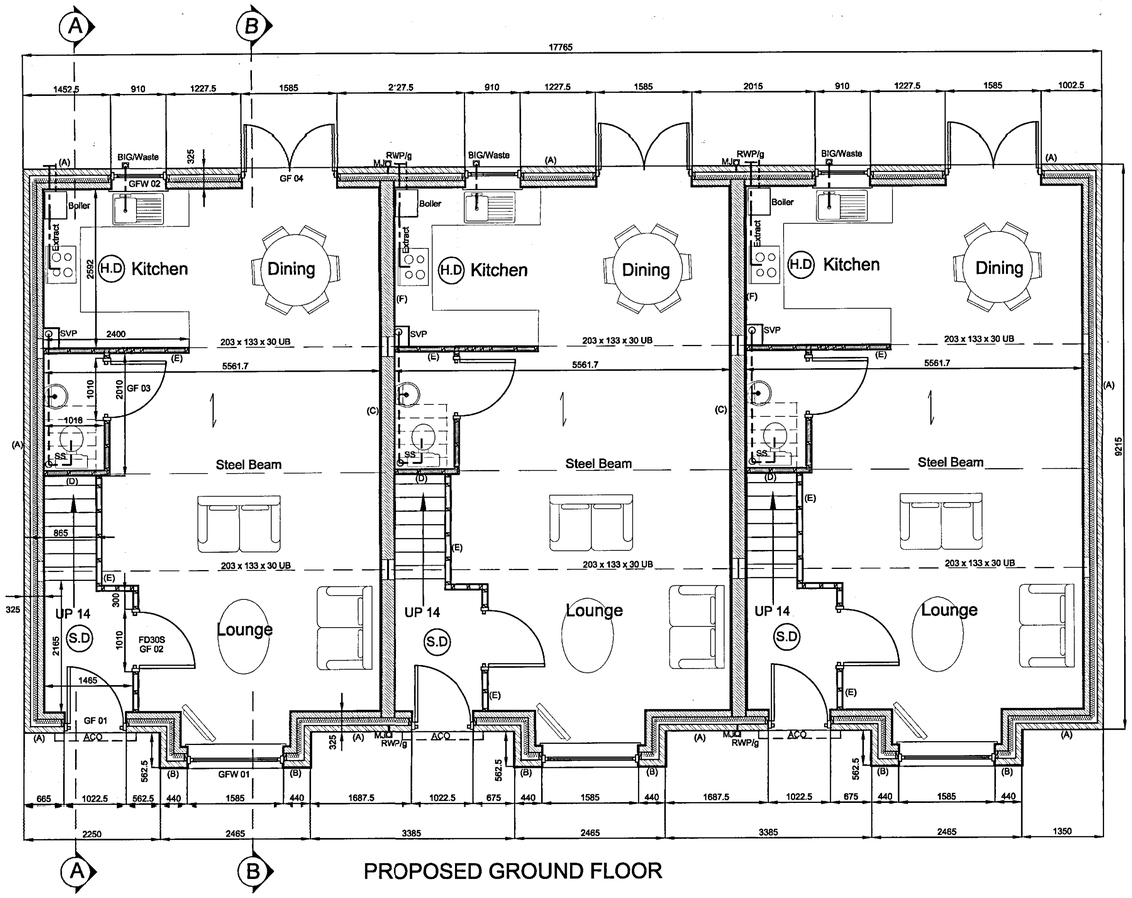

PROPOSED GROUND FLOOR

PLANNING AND BUILDING CONTROL
02 SEP 2013

PLANNING AND BUILDING CONTROL
14 AUG 2013

REV :	DATE :	REVISION NOTE :
B	27.07.13	Structure added & Party walls at junction of external wall amended
A	05.07.13	Wall Detail refences added

PROJECT NAME :
Land off Oatlands Road Wythenshawe

DRAWING TITLE :
Townhouses Block of 3
Proposed Plans

DRAWING NUMBER :

Year	Job	Type	Date	Rev
A13	003	WD	008	B

DRAWING ORIGIN :

Year	Job	Type	Date	Rev
2013	—	—	10	B

DATE : 20.06.13
SCALE : 1:50

CLIENT :
Wythenshawe Private Hire
DRAWN BY : D.W
CHECKED BY :

THE CESTRIA PARTNERSHIP,
CHARTERED ARCHITECTS,
5 SPATH LANE,
HANDFORTH,
WILMSLOW,
CHESHIRE, SK9 3QN.
T / F: 01625 529594
E:
cestriarch@gmail.com

COPYRIGHT©
The copyright of this drawing belongs to The Cestria Partnership, Architects and cannot be reproduced in any way whatsoever without the Architects approval.

PLEASE NOTE
The contractor must verify all dimensions on site before commencing any work or preparing manufacturing drawings, any discrepancies are to be verified with the Architect.
Do not scale off the drawing. Use figured dimensions only.