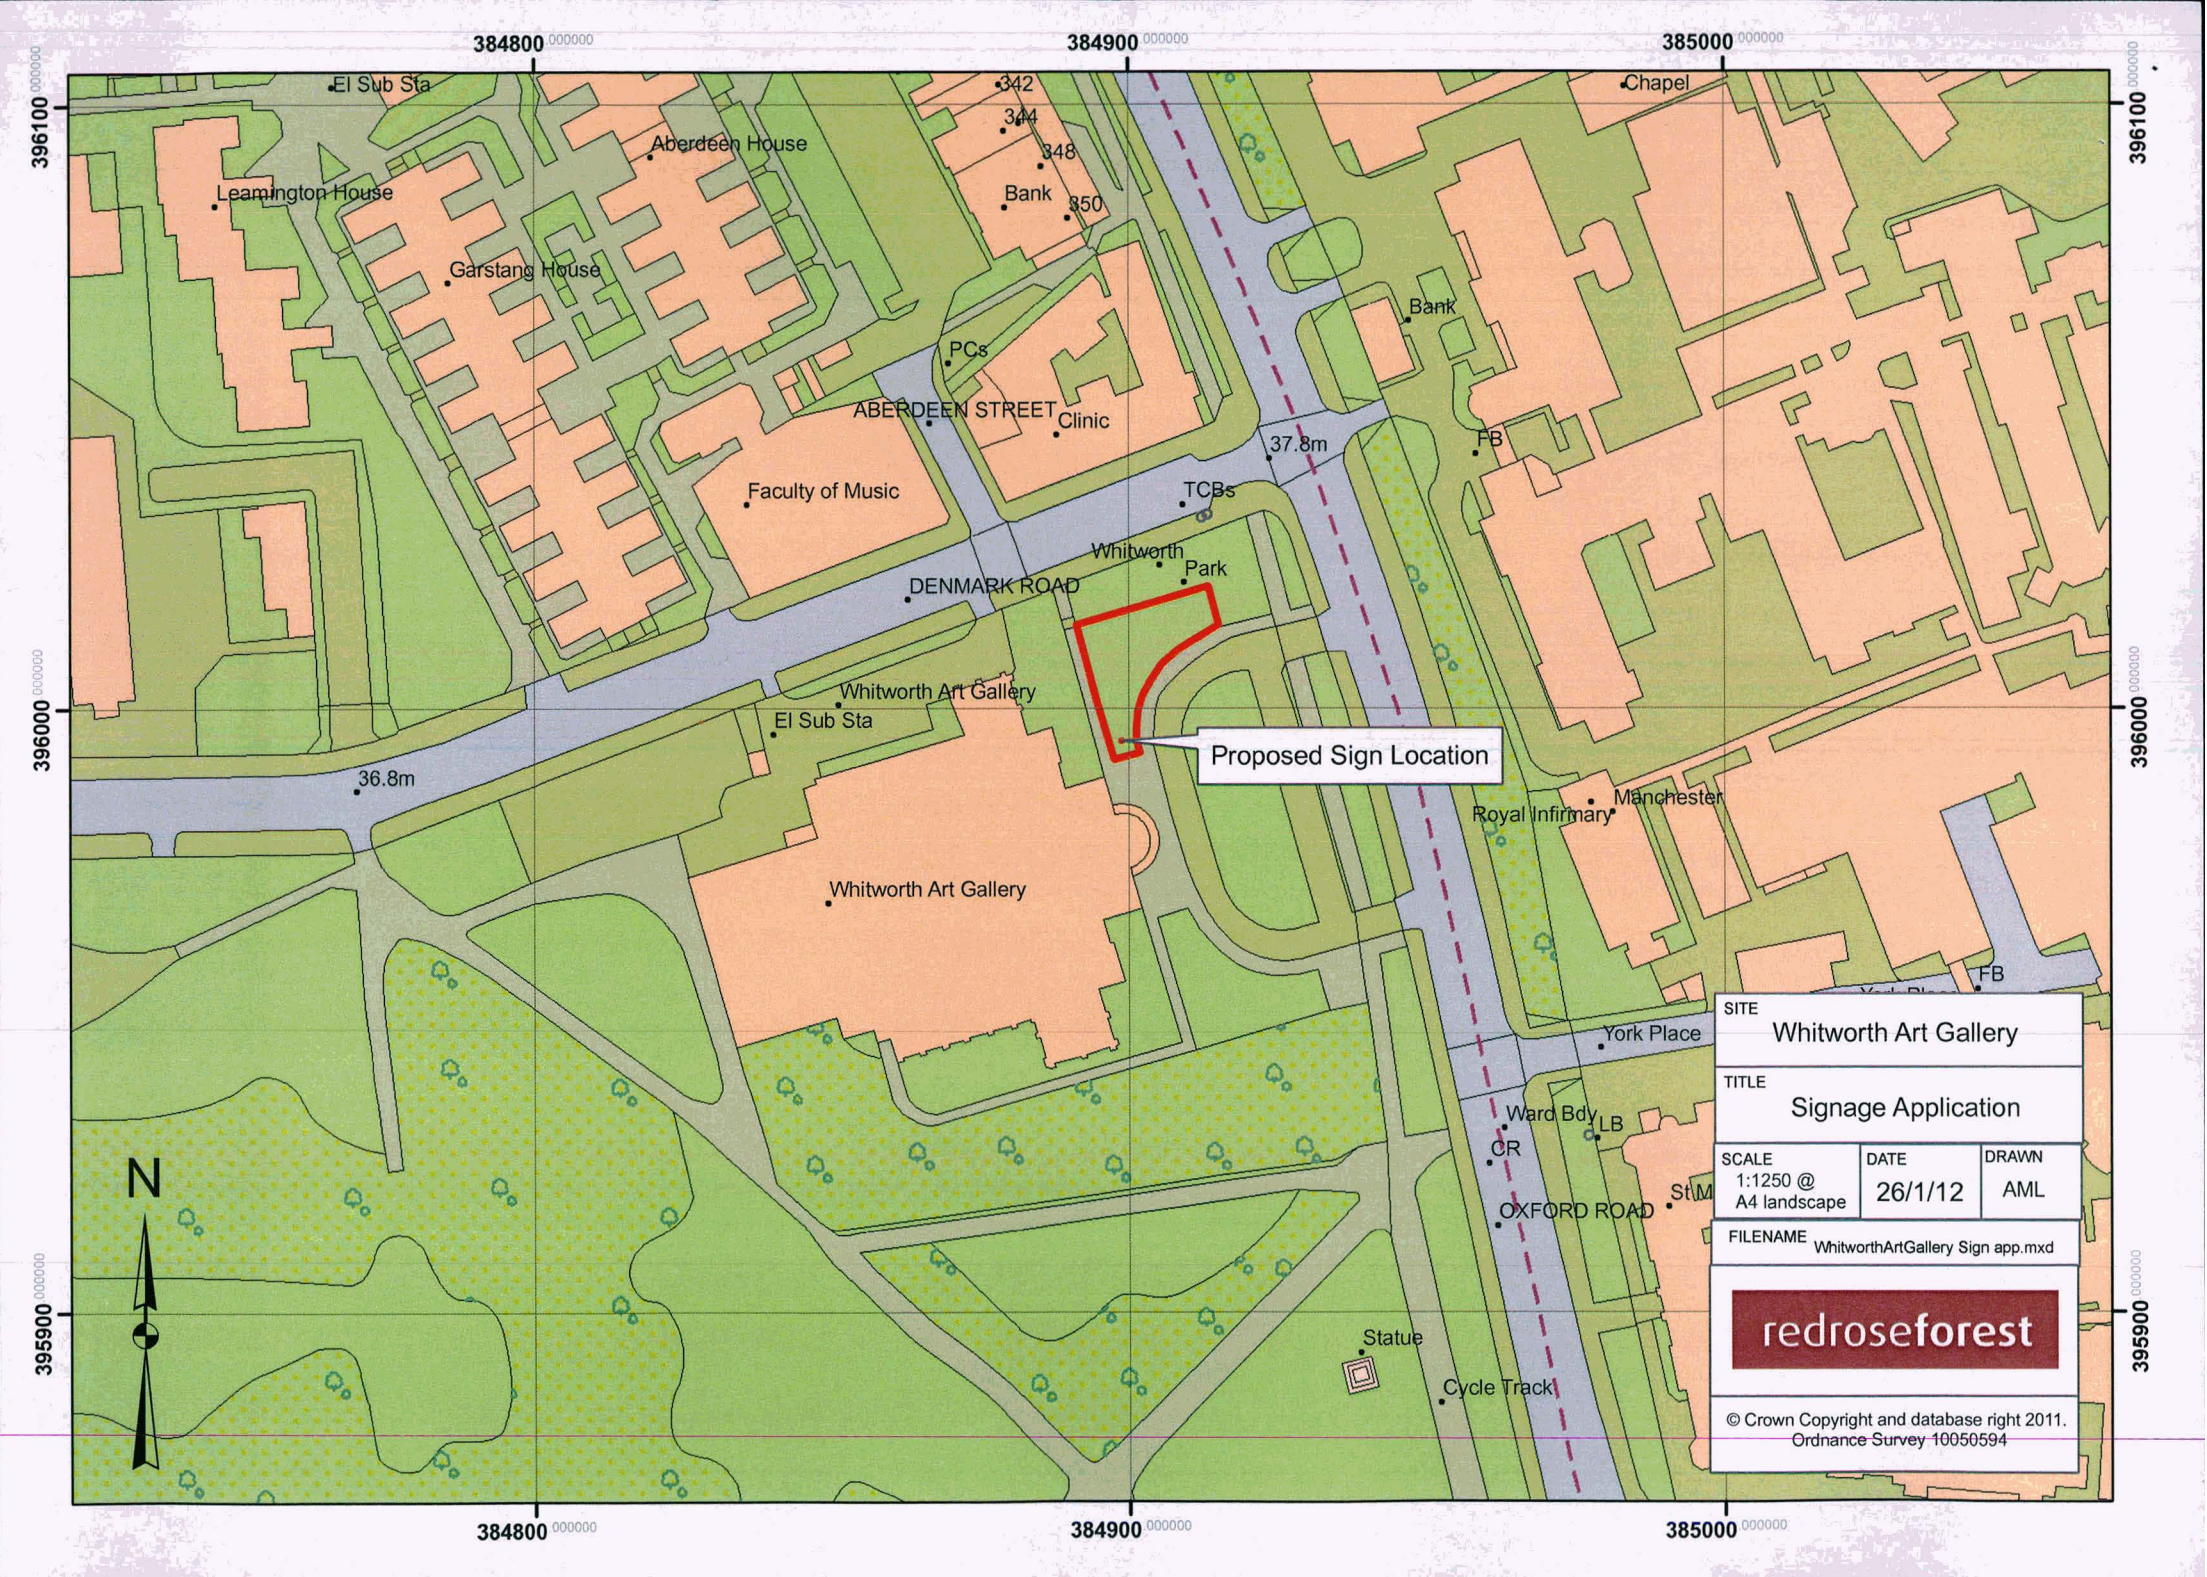
384800
384900
385000
396100
396000
395900
El Sub Sta
Aberdeen House
Leamington House
Garstang House
342
344
348
350
Bank
Chapel
Bank
PCs
ABERDEEN STREET
Clinic
37.8m
FB
Faculty of Music
TCBs
Whitworth
Park
DENMARK ROAD
Whitworth Art Gallery
El Sub Sta
Proposed Sign Location
36.8m
Manchester
Royal Infirmary
Whitworth Art Gallery
FB
York Place
Ward Bdy
LB
CR
St M
OXFORD ROAD
Statue
Cycle Track
N
SITE
Whitworth Art Gallery
TITLE
Signage Application
SCALE
1:1250 @ A4 landscape
DATE
26/1/12
DRAWN
AML
FILENAME
WhitworthArtGallery Sign app.mxd
redroseforest
© Crown Copyright and database right 2011. Ordnance Survey 10050594