


Welded Mesh panel fencing

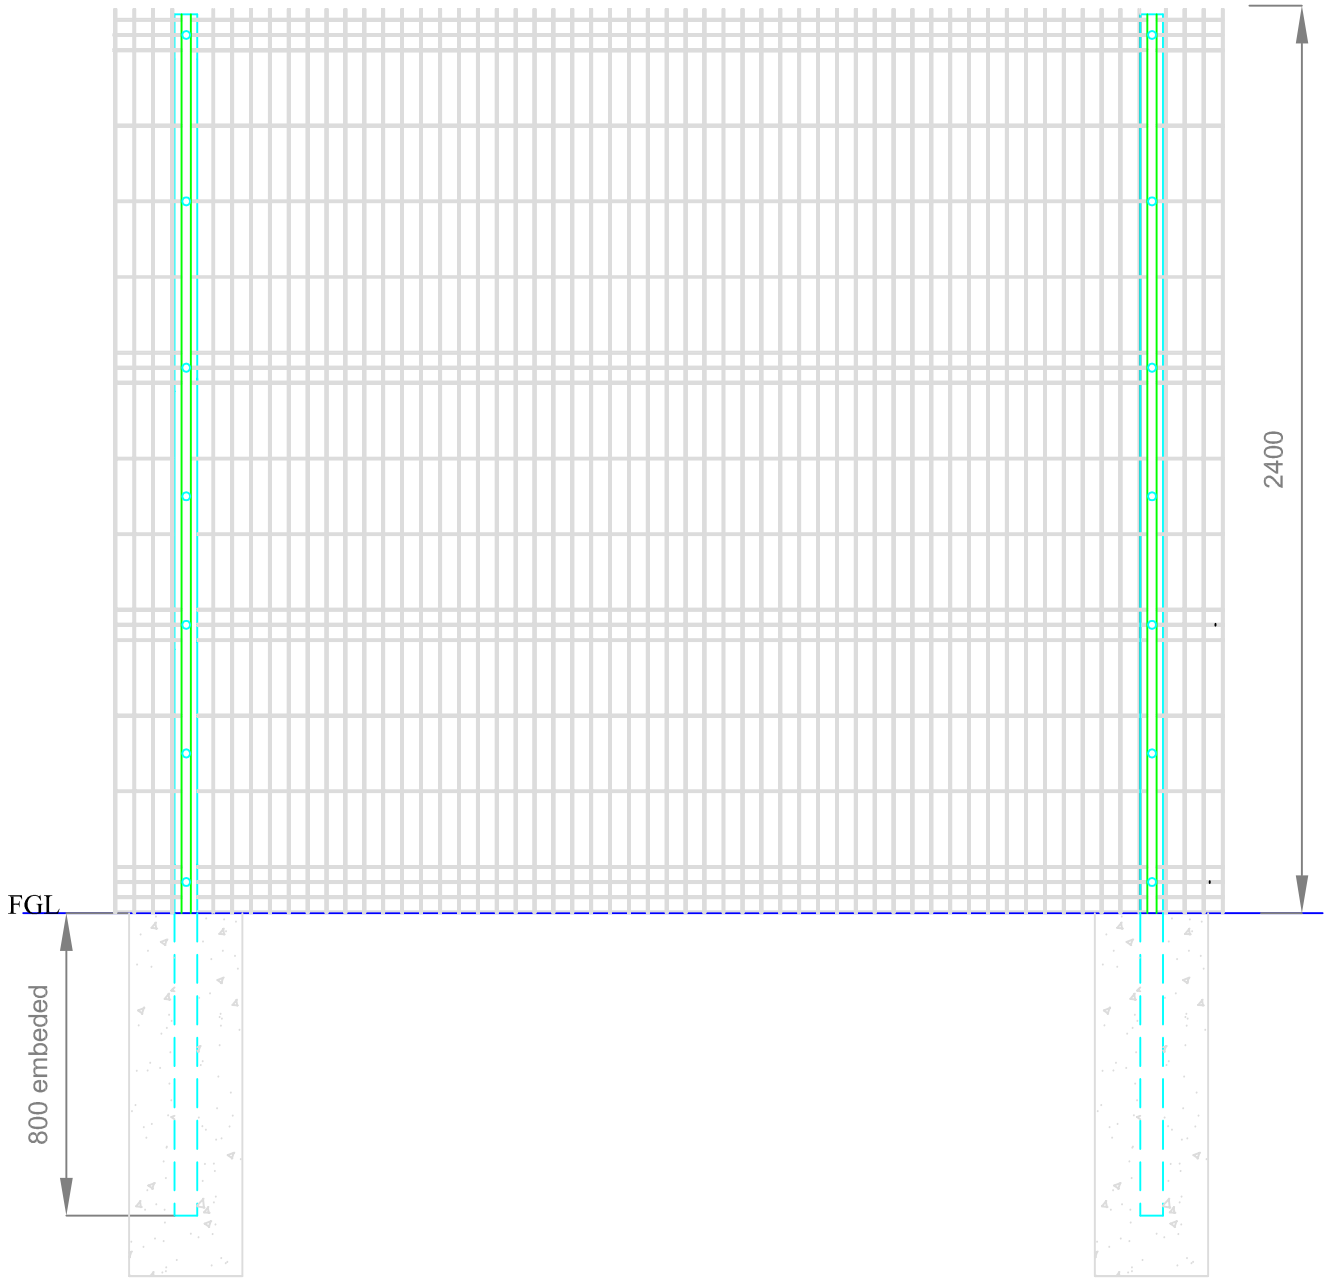

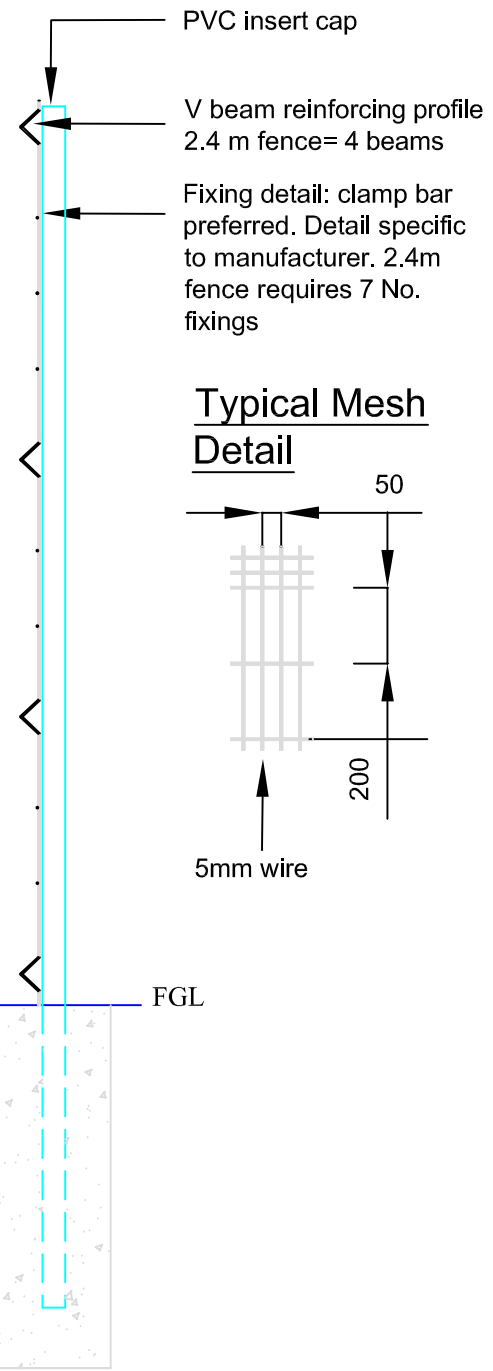


Typical Mesh Detail

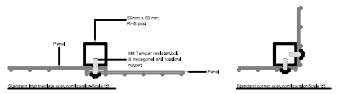


Finish: Galvanised to BS EN 1461 & Polyester powder coated in colour Black to match gates

panel sizes for 2.4m high fence specific to manufacturer

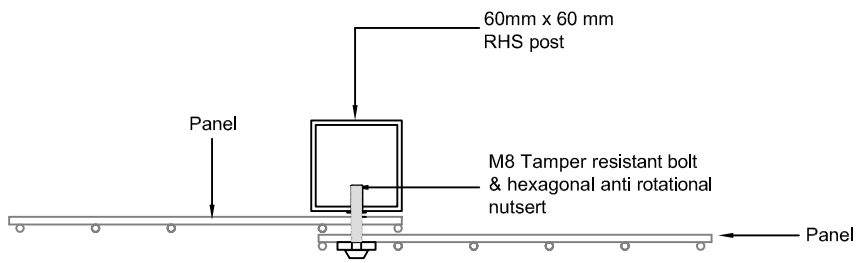

Standard Intermediate post configuration-Scale 1:5

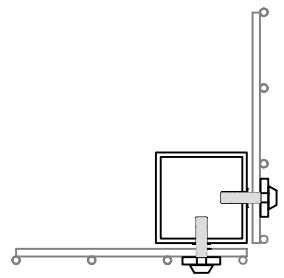

Standard corner post configuration Scale 1:5

Northwards Housing
North Manchester's Council Homes

Northwards Housing Property Services
Parkside Office,
Sheepfoot lane,
Prestwich, Manchester, M25 0BW
Tel: 0161 740 0289
Fax: 0161 720 7211

Project:Alley gating

DRAWING No. AG1 | HOUSE TYPE: N/A

DRAWING TITLE: welded mesh panel fencing

Scale: 1: 20/ 1:5 | Date: Sept 2007 | Drawn By:LT

Signatures

Tenant: _____

Technical Surveyor: _____

M& E Surveyor: _____

Date Agreed: _____