

PROPOSED NORTH ELEVATION FROM ALTRINCHAM ROAD

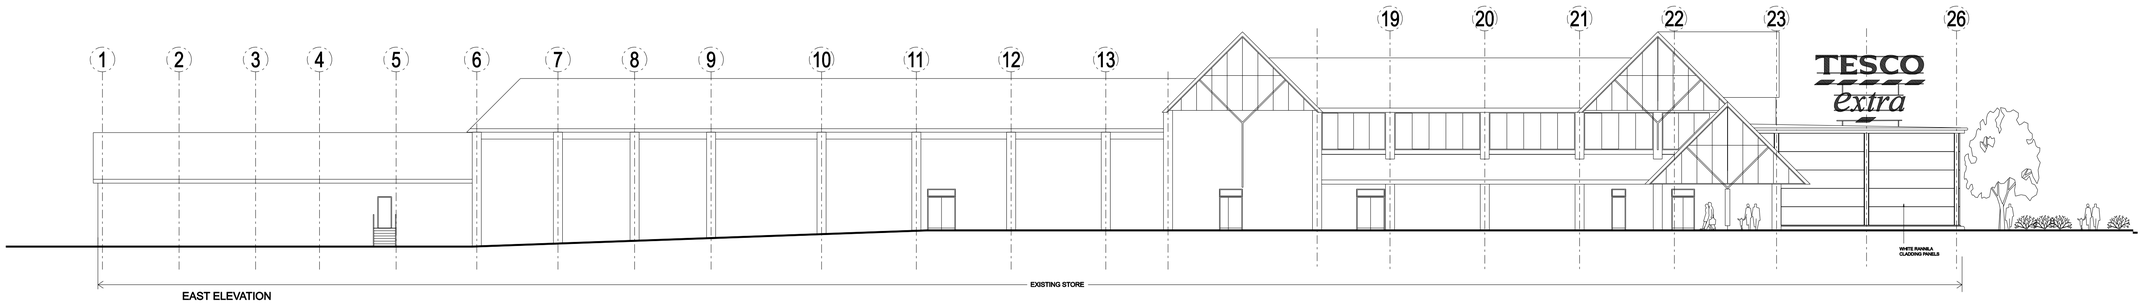

EAST ELEVATION

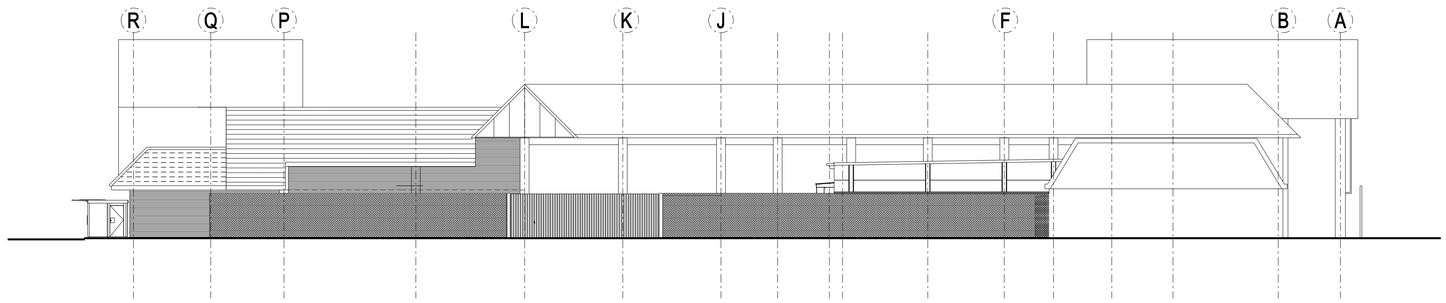

SOUTH ELEVATION

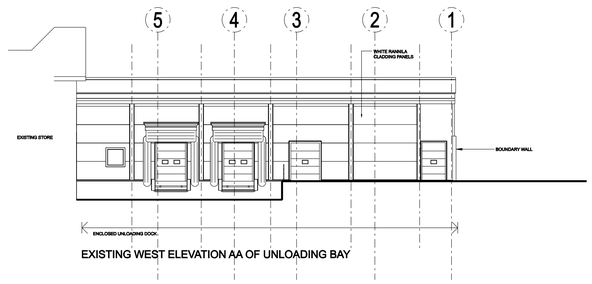

EXISTING WEST ELEVATION AA OF UNLOADING BAY

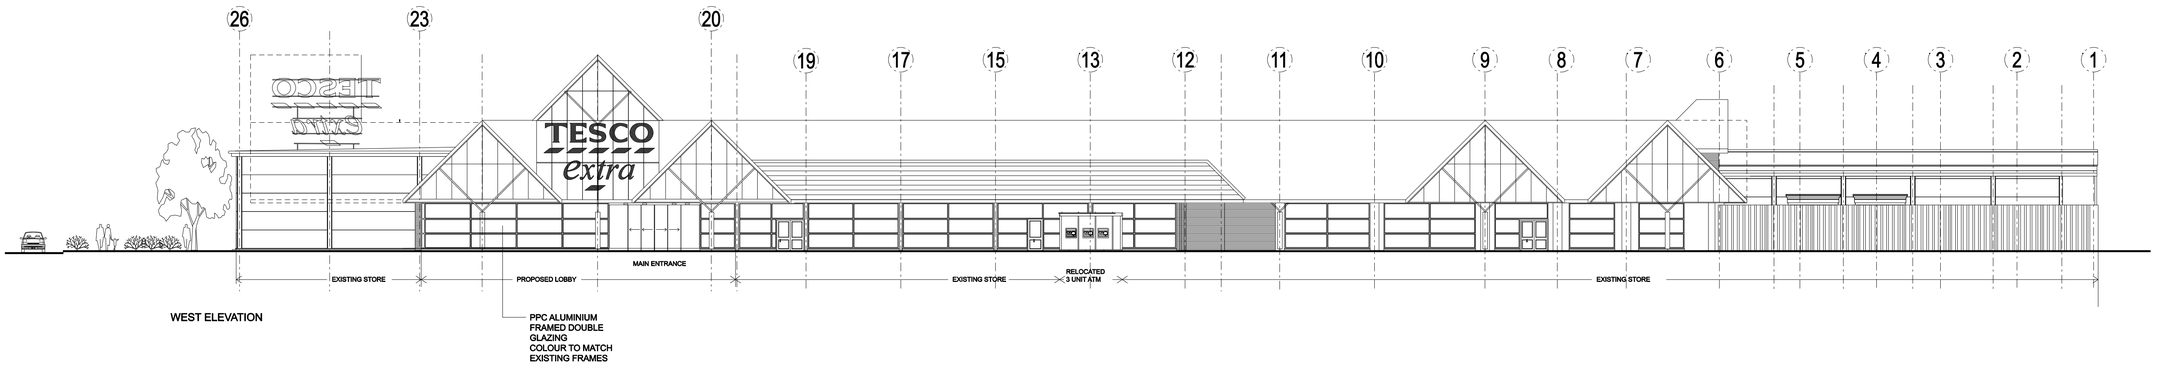

WEST ELEVATION

Do not scale this drawing.
Architects to be notified of any discrepancies.
Contractors must check all dimensions on site.
This drawing is copyright and is for the use on this project only.
This drawing is to be used soley for the information as titled. For other information refer to the latest revision of any cross referenced drawings.

Rev	Date	Description	Amd	Ckd
B	30.01.09	UPDATED TO SHOW NEW ATM UNIT RELOCATION		SR
A	02.12.08	RELOCATED 3 UNIT ATM SHOWN	CK	SR
#		First Issue		

Amendments

Client: TESCO

Project: BAGULEY (STORE No. 2050)

Title: PROPOSED BUILDING ELEVATIONS

Project No:	Drwg No:	Amendment:
4993	/ P03	rev B

Scale:	Sheet:	Date:
1:200@	A1	SEP '08

SMITH SMALLEY ARCHITECTS LTD
CRAVEN LODGE
VICTORIA AVENUE
HARROGATE
HG1 5PX
TEL 01423 531100

www.smithsmalley.co.uk
richardhill@smithsmalley.co.uk

BAGULEY 4993