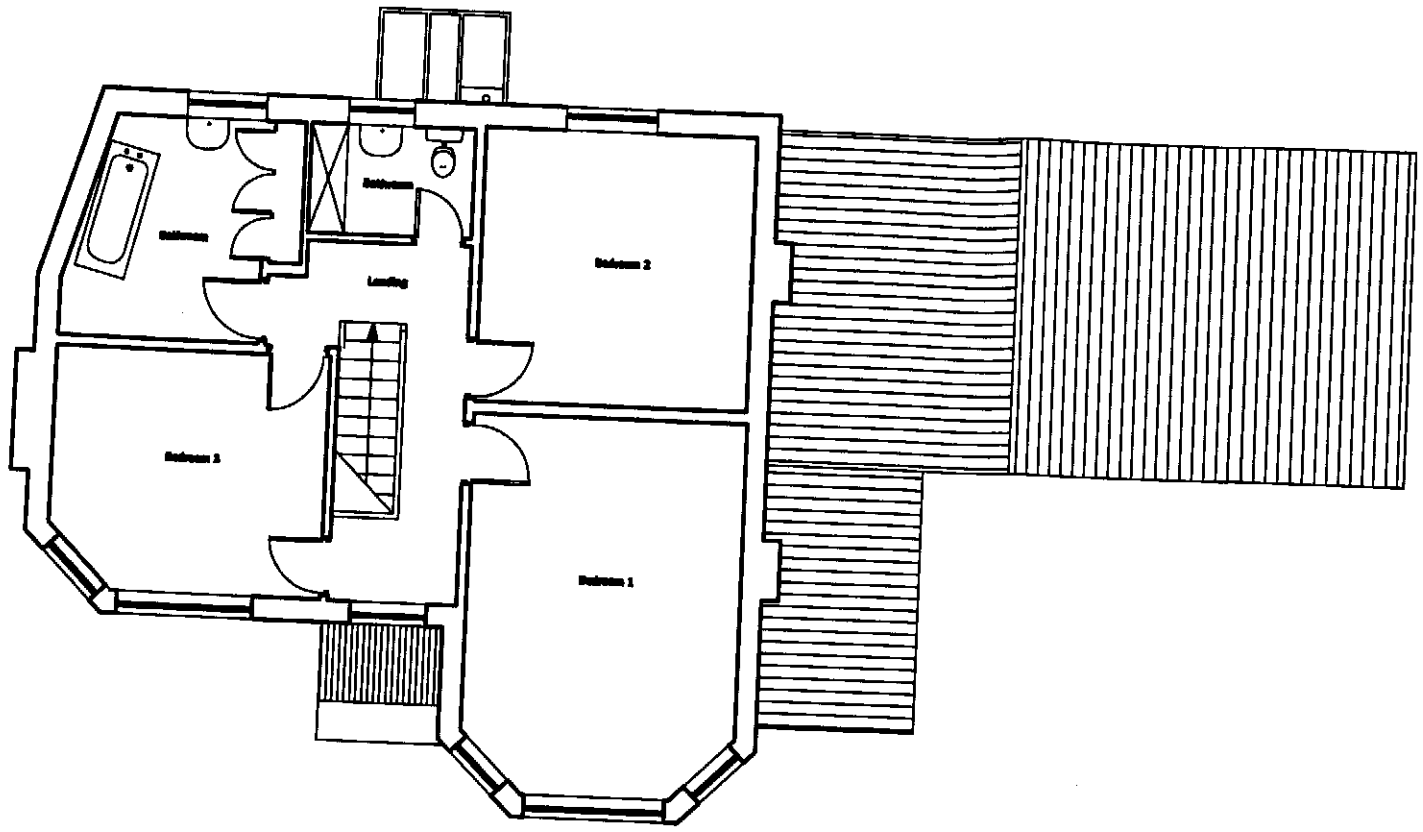

FIRST

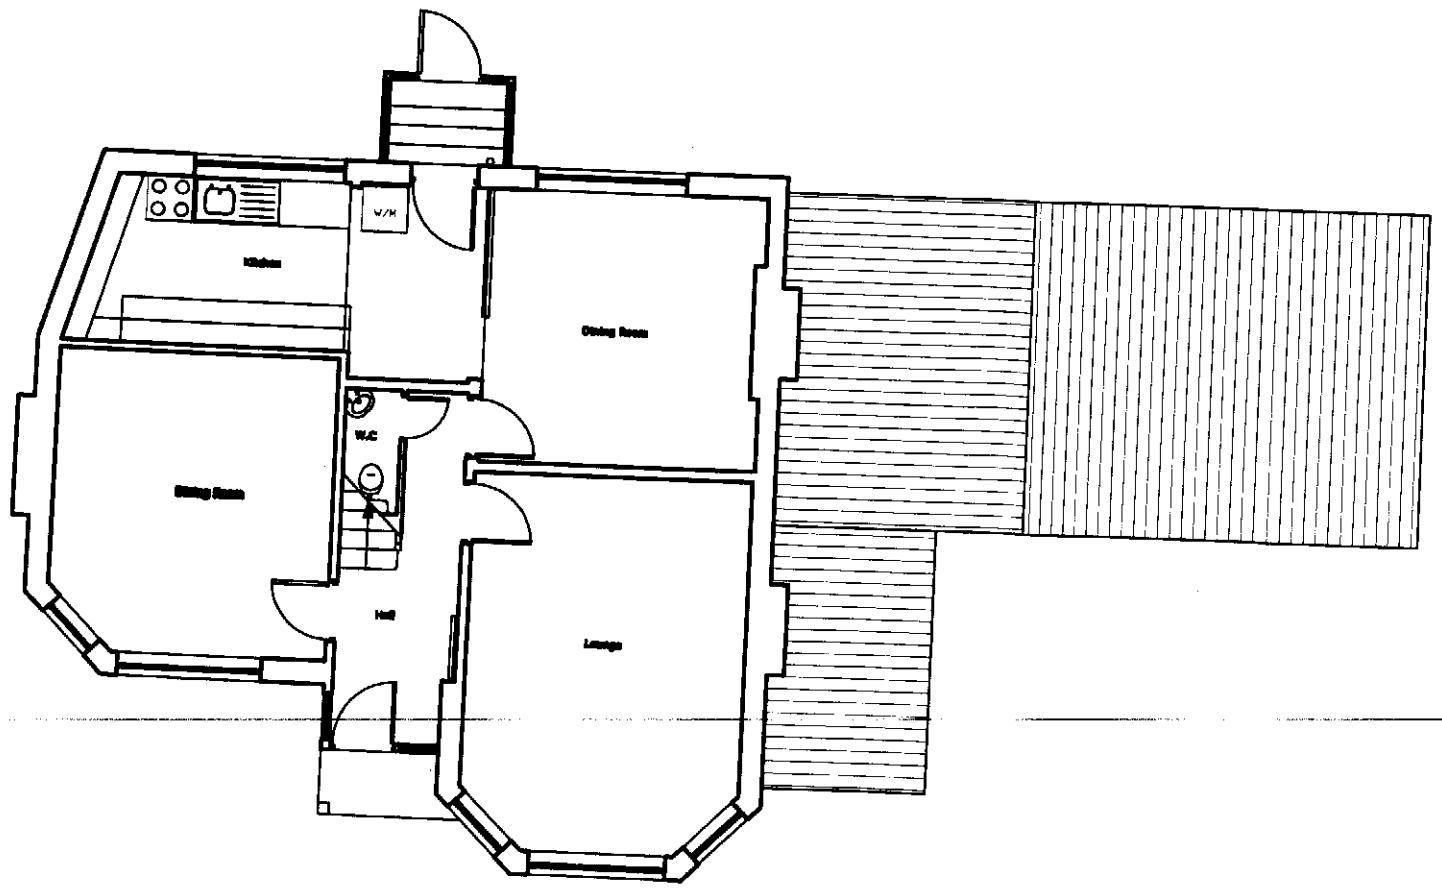

GROUND

SHEPHERDMYERS LLP

TEL 0800 032 7852
info@shepherdmyers.co.uk

20 GLEN PARK ROAD
WALLASEY
WIRRAL
CH45 5JG

PROJECT
10 BAMFORD GROVE
DIDSBURY

CLIENT
NICK MASKREY

DRAWING TITLE
Existing Floor Layouts

8

DATE	SCALE 1:100	DRAWN MCM	CHECKED
DRAWING NUMBER	3104/02		
REV NO.			



FRONT

SIDE

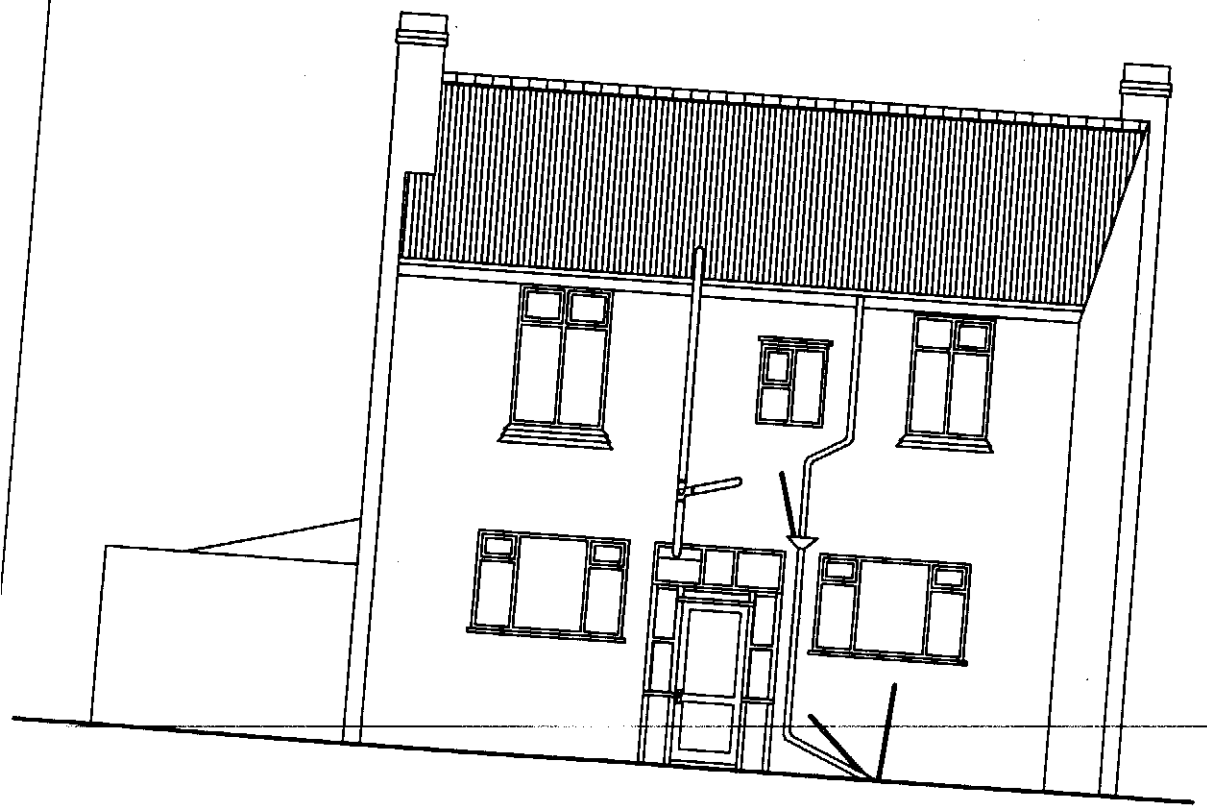

REAR

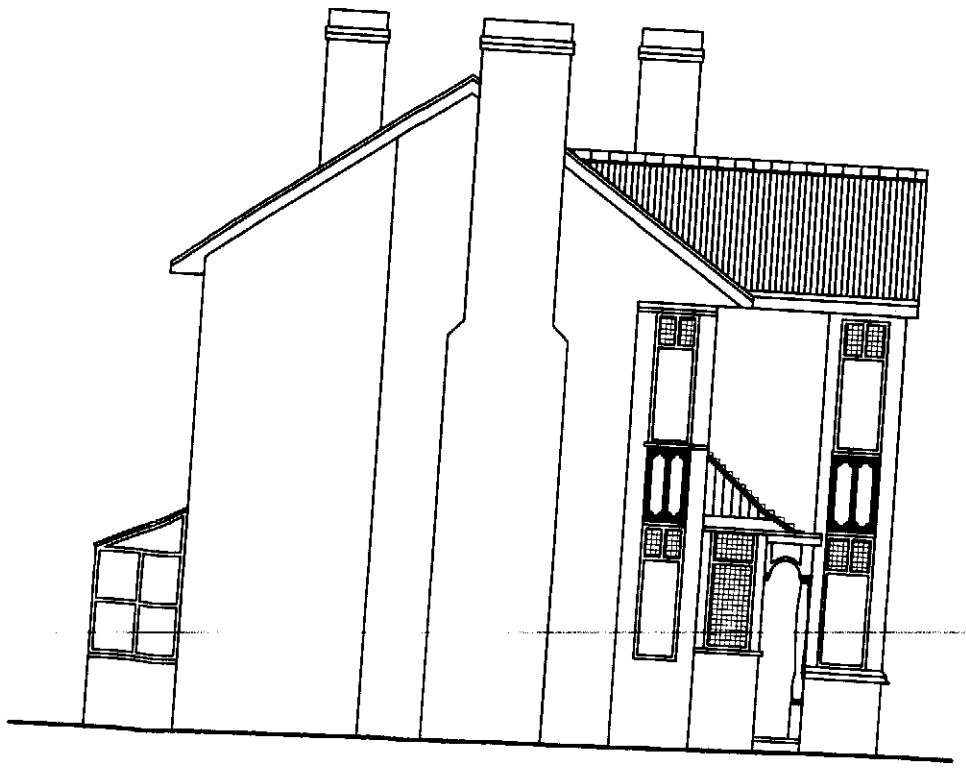

SIDE

SHEPHERDMYERS LLP

TEL 0800 032 7852
info@shepherdmyers.co.uk

20 GLEN PARK ROAD
WALLASEY
WIRRAL
CH45 5JG

PROJECT
10 BAMFORD GROVE
DIDSBURY

CLIENT
NICK MASKREY

DRAWING TITLE
Existing Elevations

DATE	SCALE	DRAWN	CHECKED
6 FEB 08	1:100	MCM	

DRAWING NUMBER 3104/08