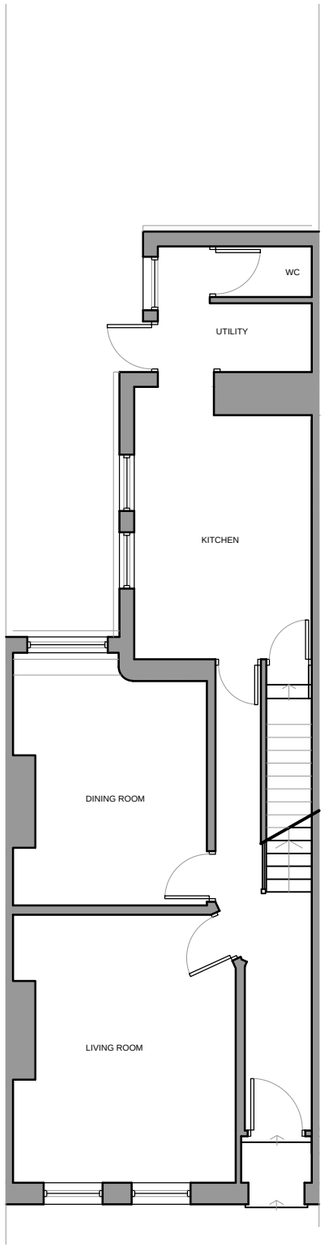

GROUND FLOOR

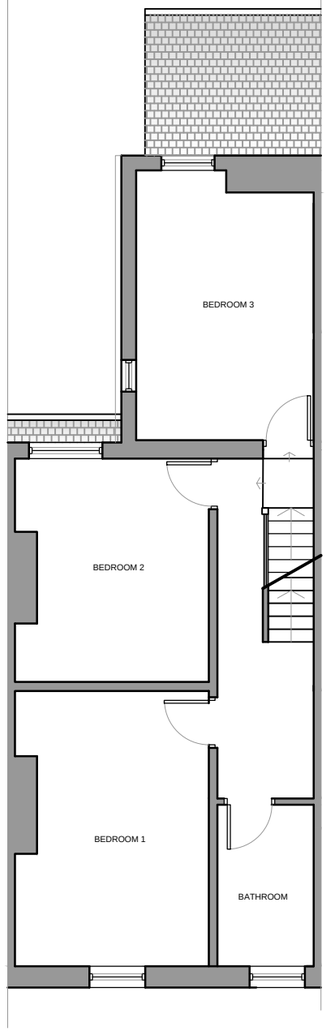

FIRST FLOOR

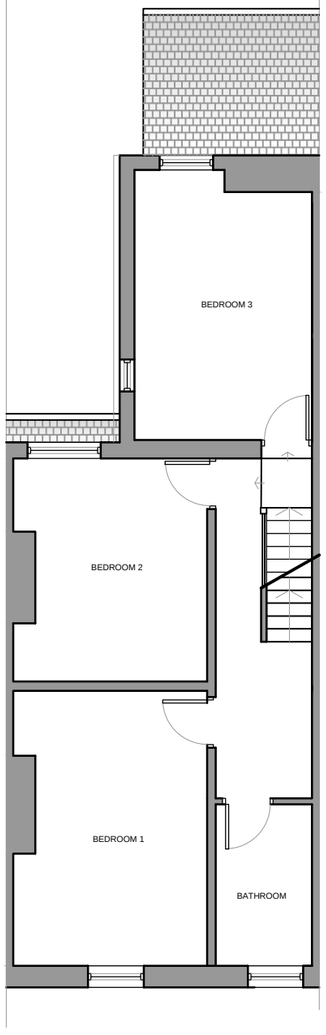

ATTIC

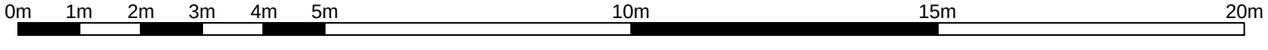

1:100

DEBTAL ARCHITECTURE.
72 Bury New Road, Manchester. M25 0JU.
Tel: 0161 773 1630 Fax: 0560 125 9308
www.debtalarchitecture.co.uk

PROJECT
20 CATHERINE ROAD
CRUMPSALL
MANCHESTER
M8 4HJ

CLIENT
AMCO MANAGEMENT
76-80 BURY NEW ROAD
PRESTWICH
M25 0JU

TITLE
PROPOSED PLANS

DATE JULY 2013
SCALE 1:100 @ A3
DRAWING NO. DA1266 03
Rev. -

ALL CONTRACTORS MUST VISIT THE SITE , TAKE SITE DIMENSIONS RELATIVE TO THIS DRAWING , AND NOTIFY THE DESIGNER OF ANY DISCREPANCIES UNCOVERED ON SITE . SEWER INVERT LEVELS MUST BE VERIFIED BEFORE WORK COMMENCES . THIS DRAWING MUST BE CHECKED AGAINST ANY OTHER STRUCTURAL /SPECIALIST DRAWINGS PROVIDED . ALL CONTRACTORS TO COMPLY WITH CURRENT BUILDING REGULATIONS WHETHER OR NOT SPECIFIED ON THIS DRAWING .