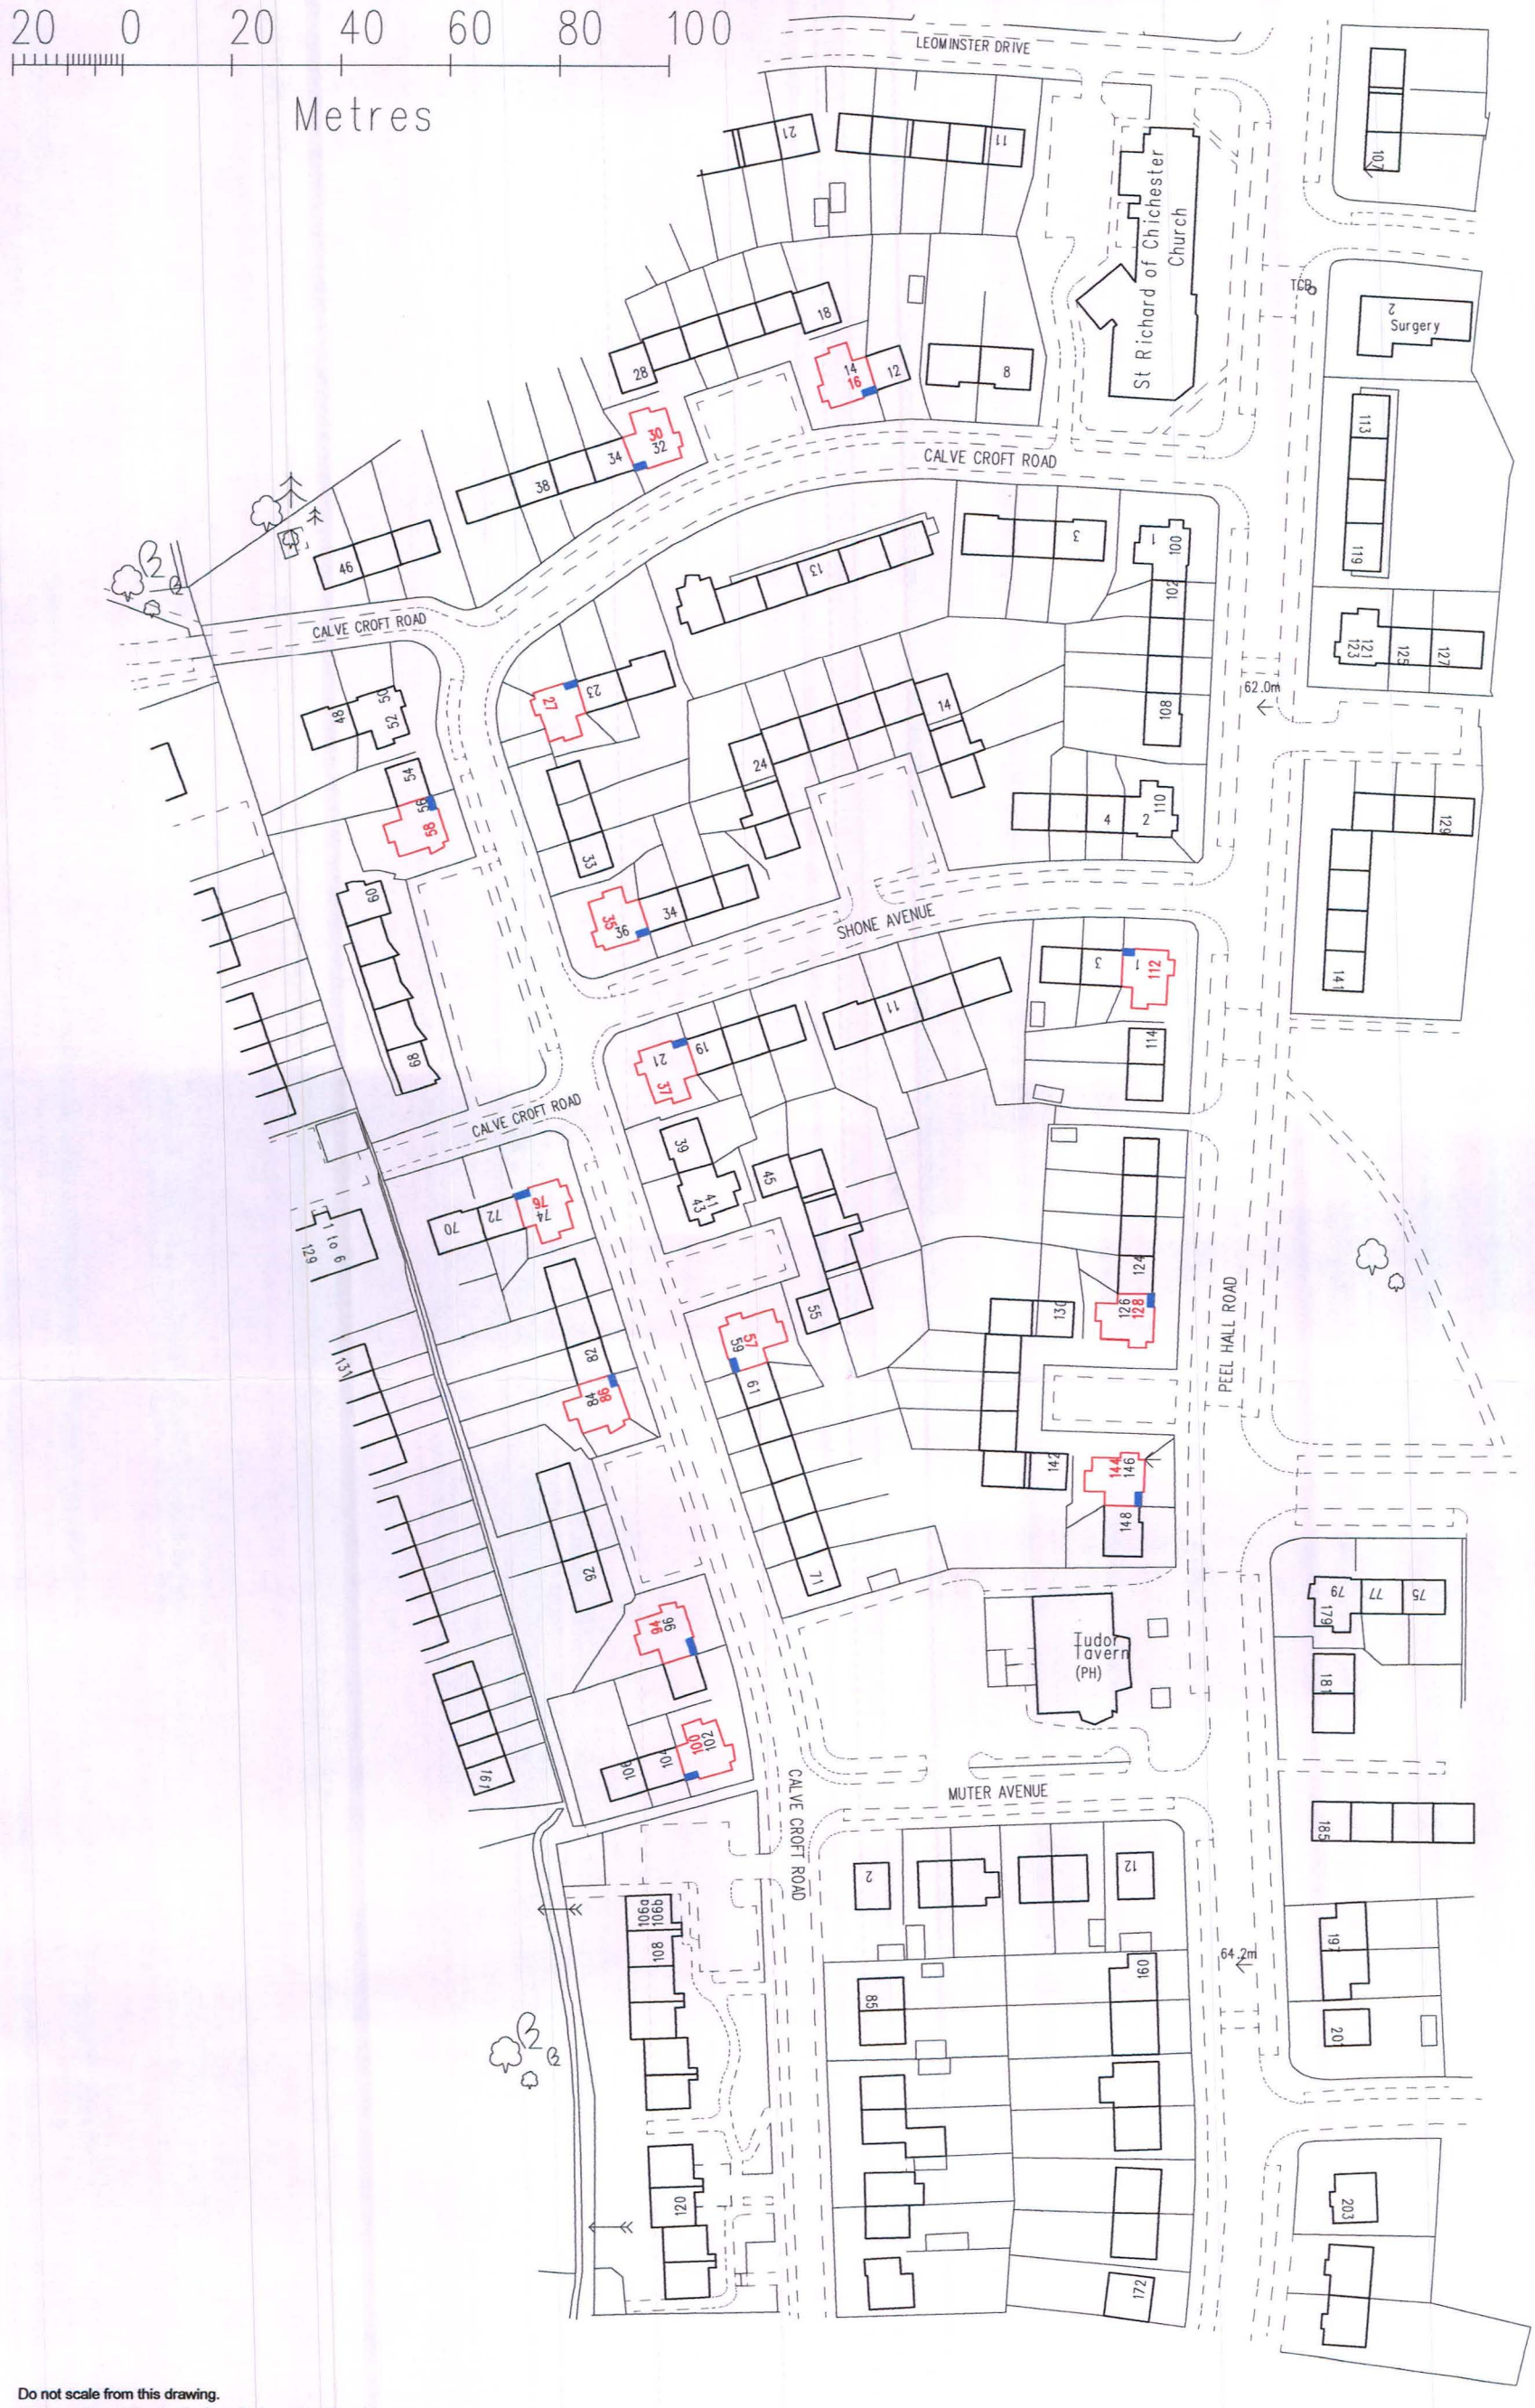

Do not scale from this drawing.
All dimensions to be checked on site by contractor prior to construction.

Client	Description			Job No	2437(I)	**Bernard Taylor Partnership Ltd. Architects**
Willow Park Housing Trust	Location Plan Calve Croft Road, Peel Hall Road			Drg No	01	ELIZABETH HOUSE, 486 DIDSBURY ROAD, HEATON MERSEY STOCKPORT, CHESHIRE, SK4 3BS Tel: 0161-443 1221 Fax: 0161-442 1672 E-mail: Info@BernardTaylor.co.uk
Job	Drawn	Date	Scale	Rev.	-	
Cottage Flat Improvements, Wythenshawe	CD	15/12/2011	1:1250			